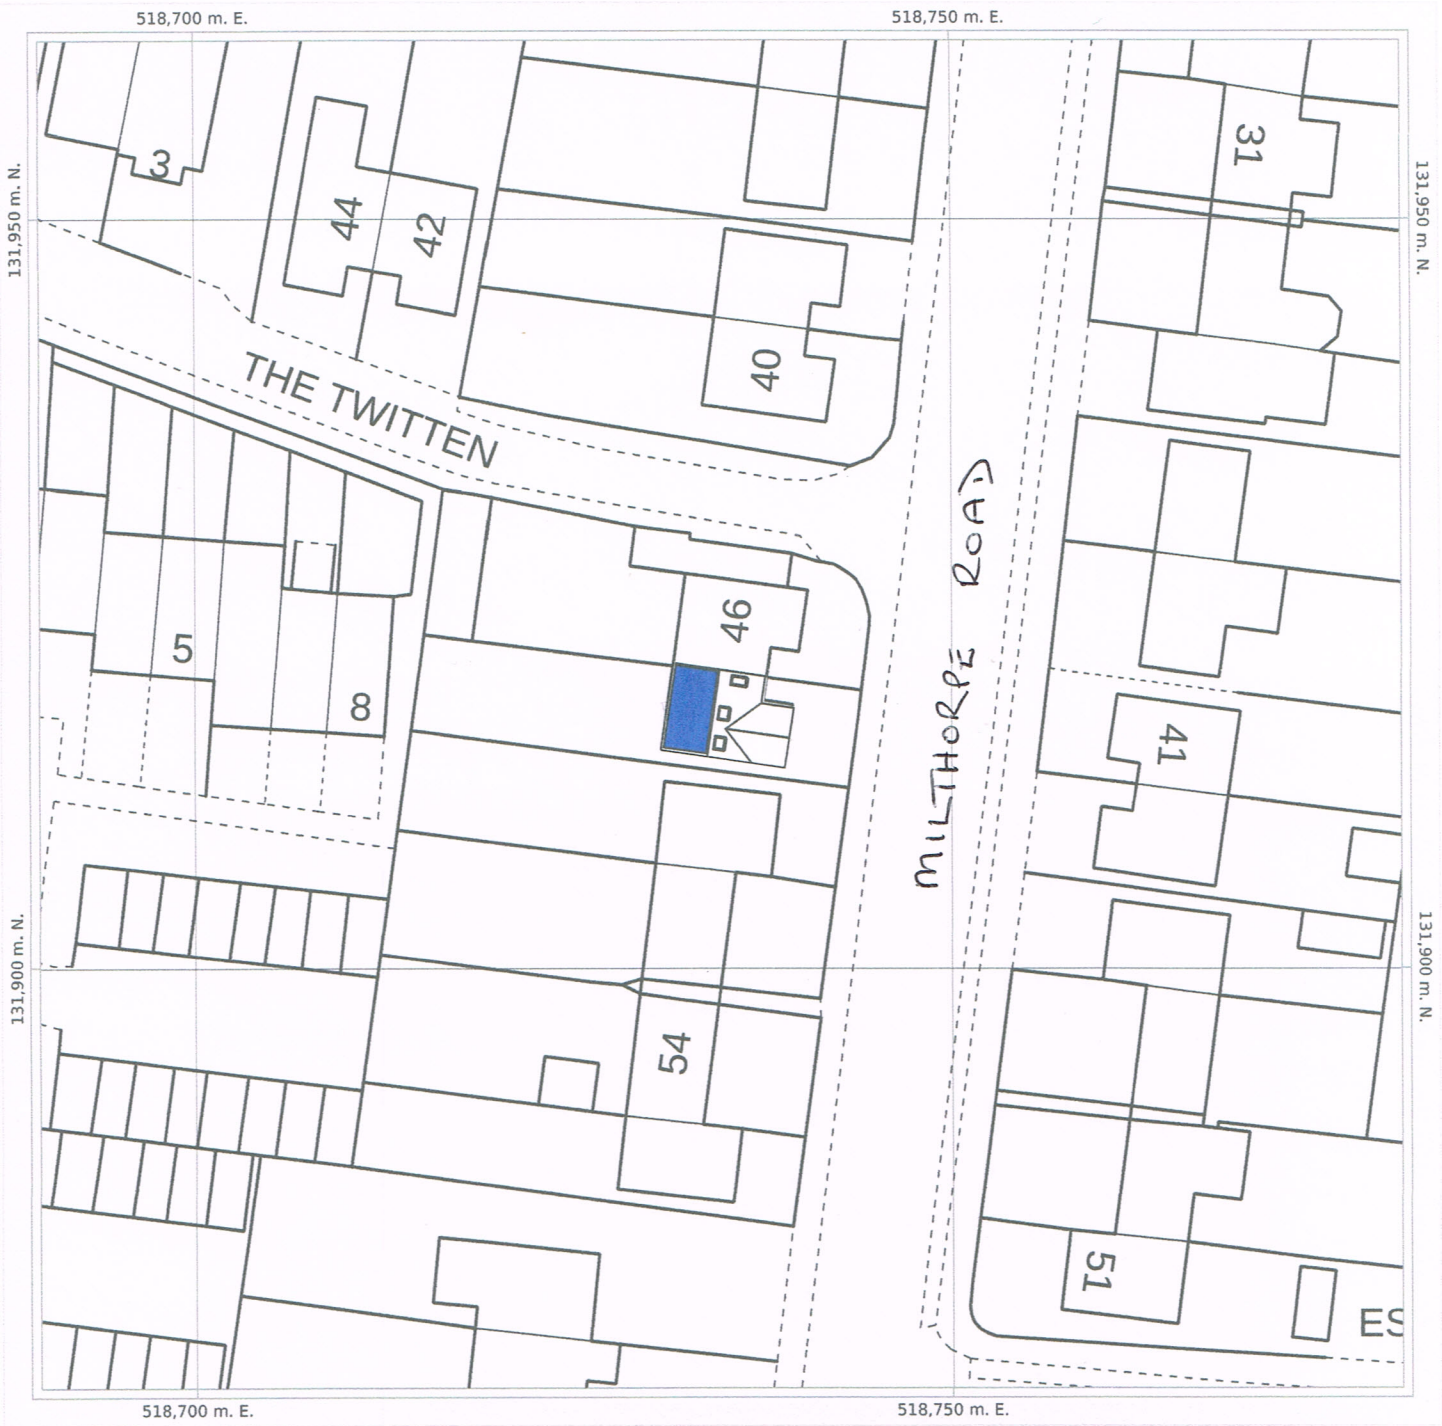


Date of Production: October 23rd, 2024

© Crown copyright and database rights 2024 Ordnance Survey OS100035409.

The representation of a road, track or path is no evidence of a right of way.
The representation of features and lines is no evidence of a property boundary.

Order Licence Reference: SP79013

N

0 m 5 10 15 20 25 30 m

Ground Scale: 1:500
Bottom Left: 518690 131872 Top Right: 518780 131962
Center: 518735 131917
Area: 90m x 90m

48, MILLTHORPE ROAD, HORSHAM,
RH12 4EP

PROPOSED SITE PLAN

Stanfords
EST. 1853

Ordnance Survey
Licensed Data