block plan

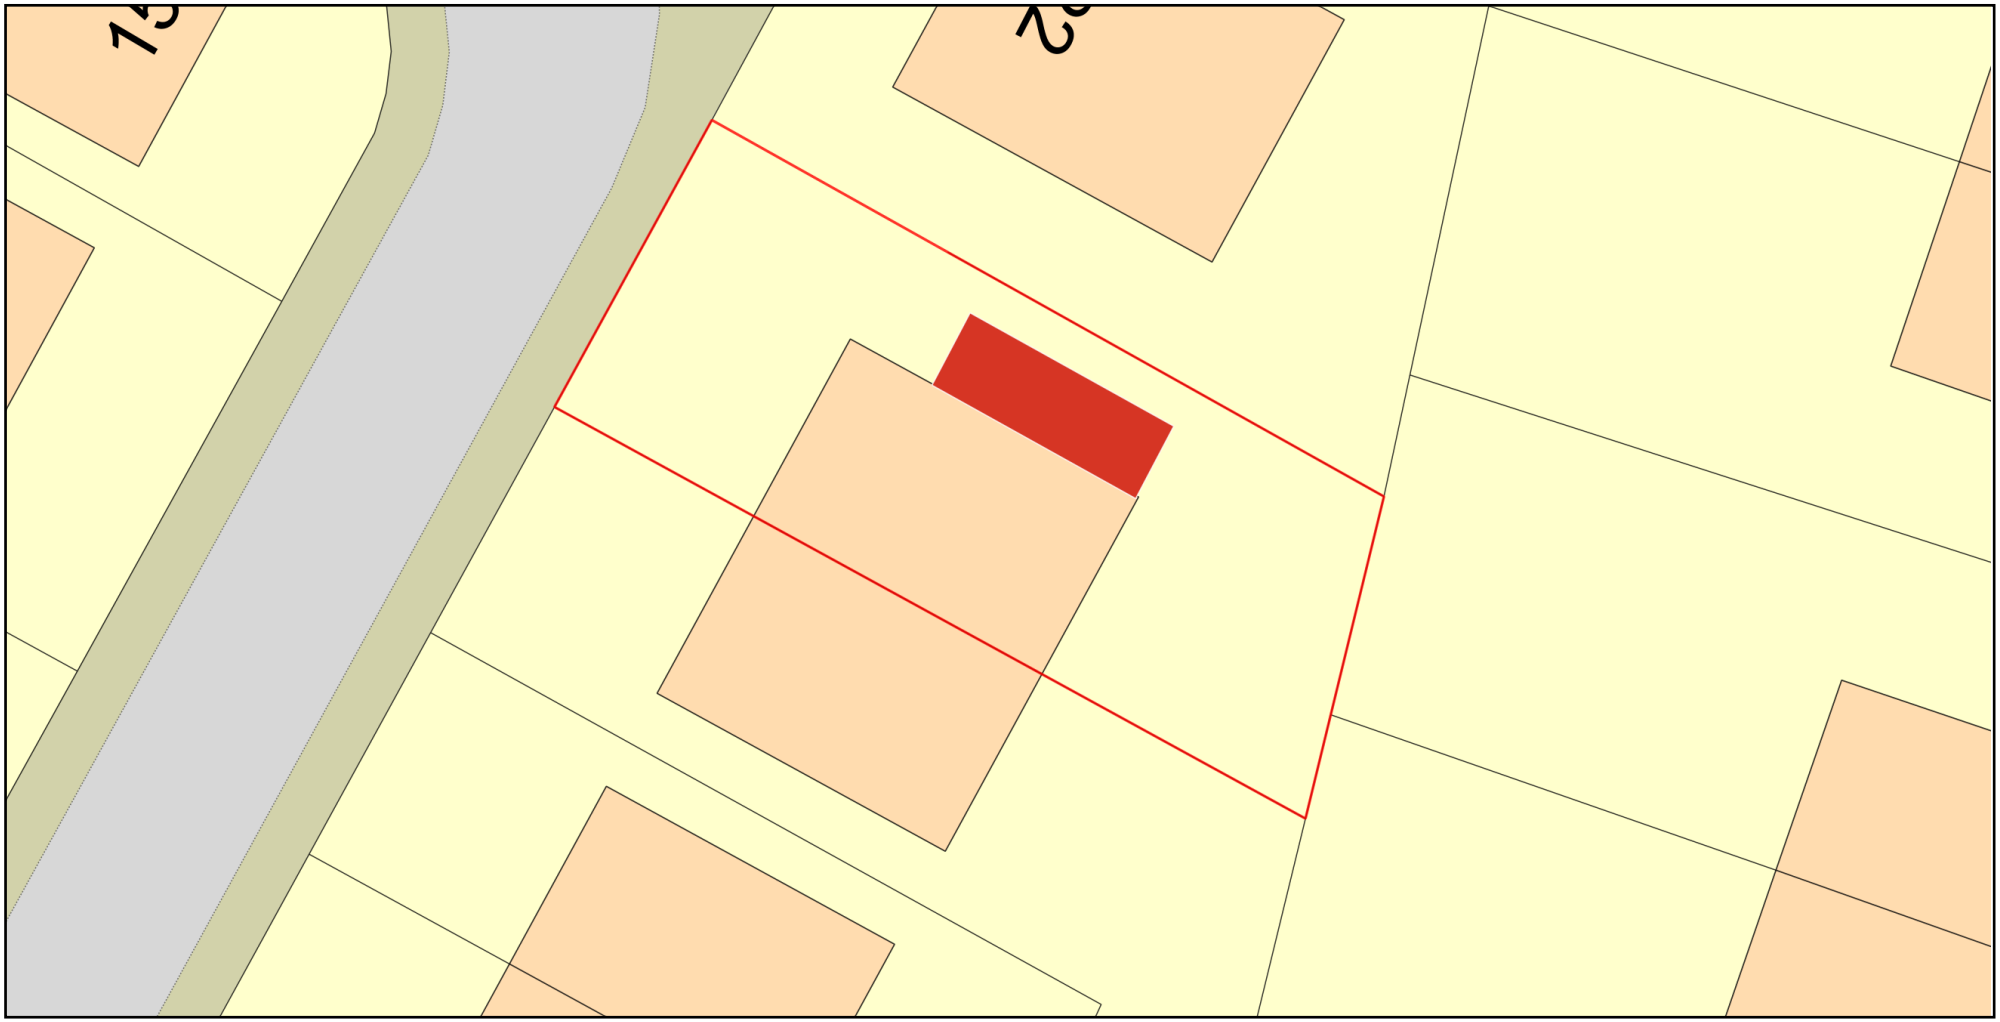

ReQuestaPlan

Plan Produced for: jade

Date Produced: 22 Oct 2024

Plan Reference Number: TQRQM24296230254401

Scale: 1:200 @ A4

© Crown copyright and database rights 2023 OS 100042766