




REAR ELEVATION

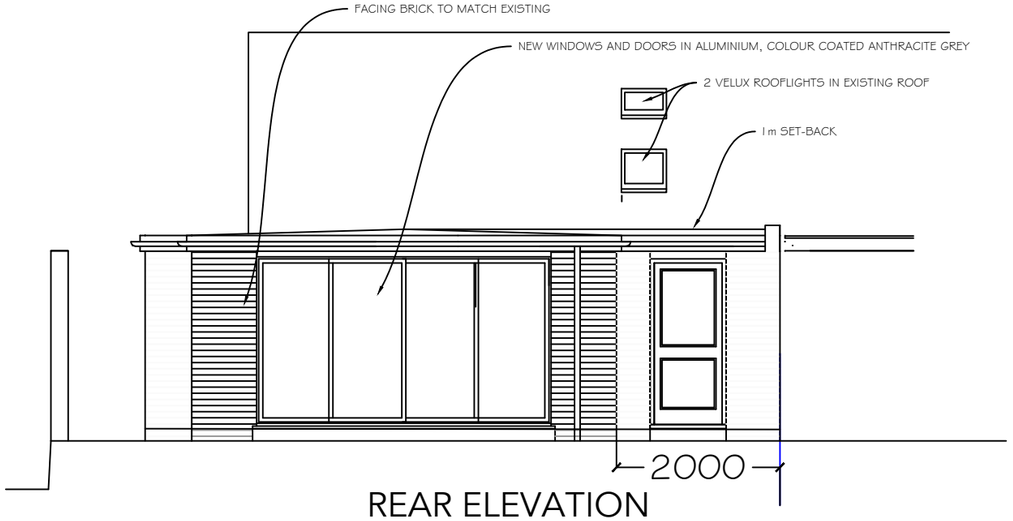

SECTION A-A

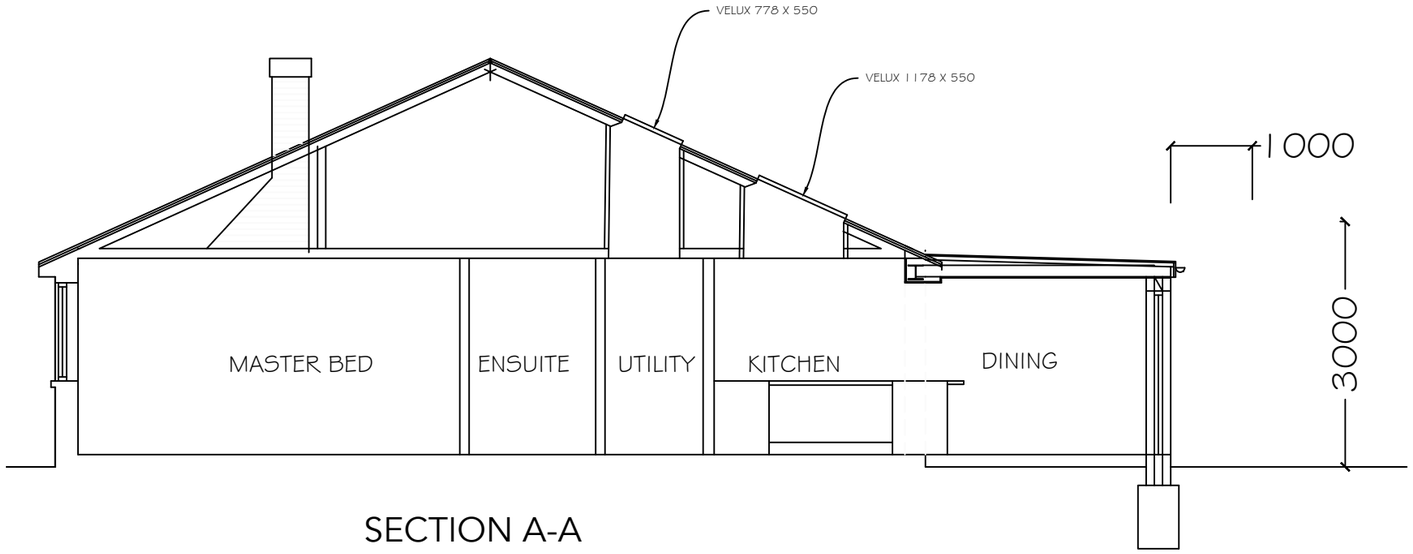

SIDE ELEVATION

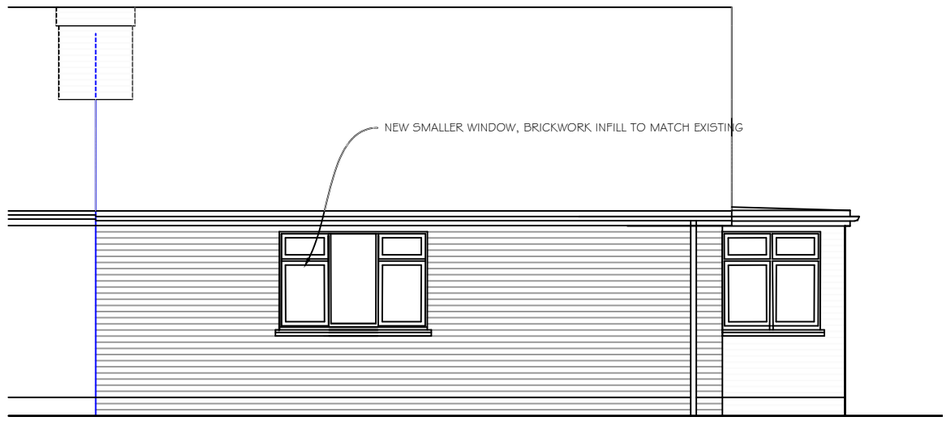

FRONTELEVATION

0 5m

SCALE BAR

Date	Rev	Revisions

Drawn LB
Checked
Scale 1:100 @ A3
Date 9.11.2023

Project 6 AMBERLEY CLOSE, HORSHAM RH12 4LL

Drawing ELEVATIONS AS PROPOSED

Purpose Of Issue
PLANNING

Drawing No 2543-P02

Rev A

Lewis Barker & Associates
Chartered Architects
20 Church Street
Twickenham TW1 3NJ
T : 020 8617 3318
M : 07590 074 590
E : lewisbarker1@mac.com
W : lewisbarker.net