
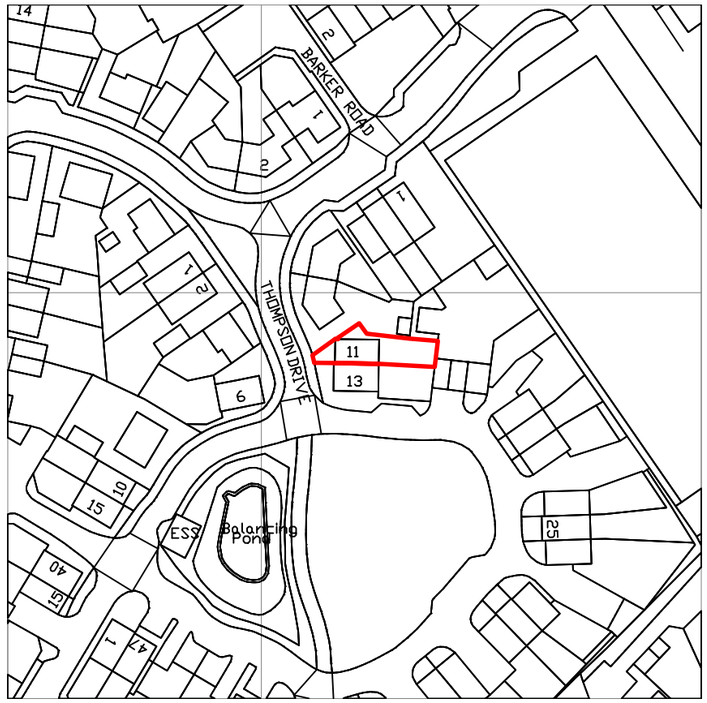


Location Plan 1:250

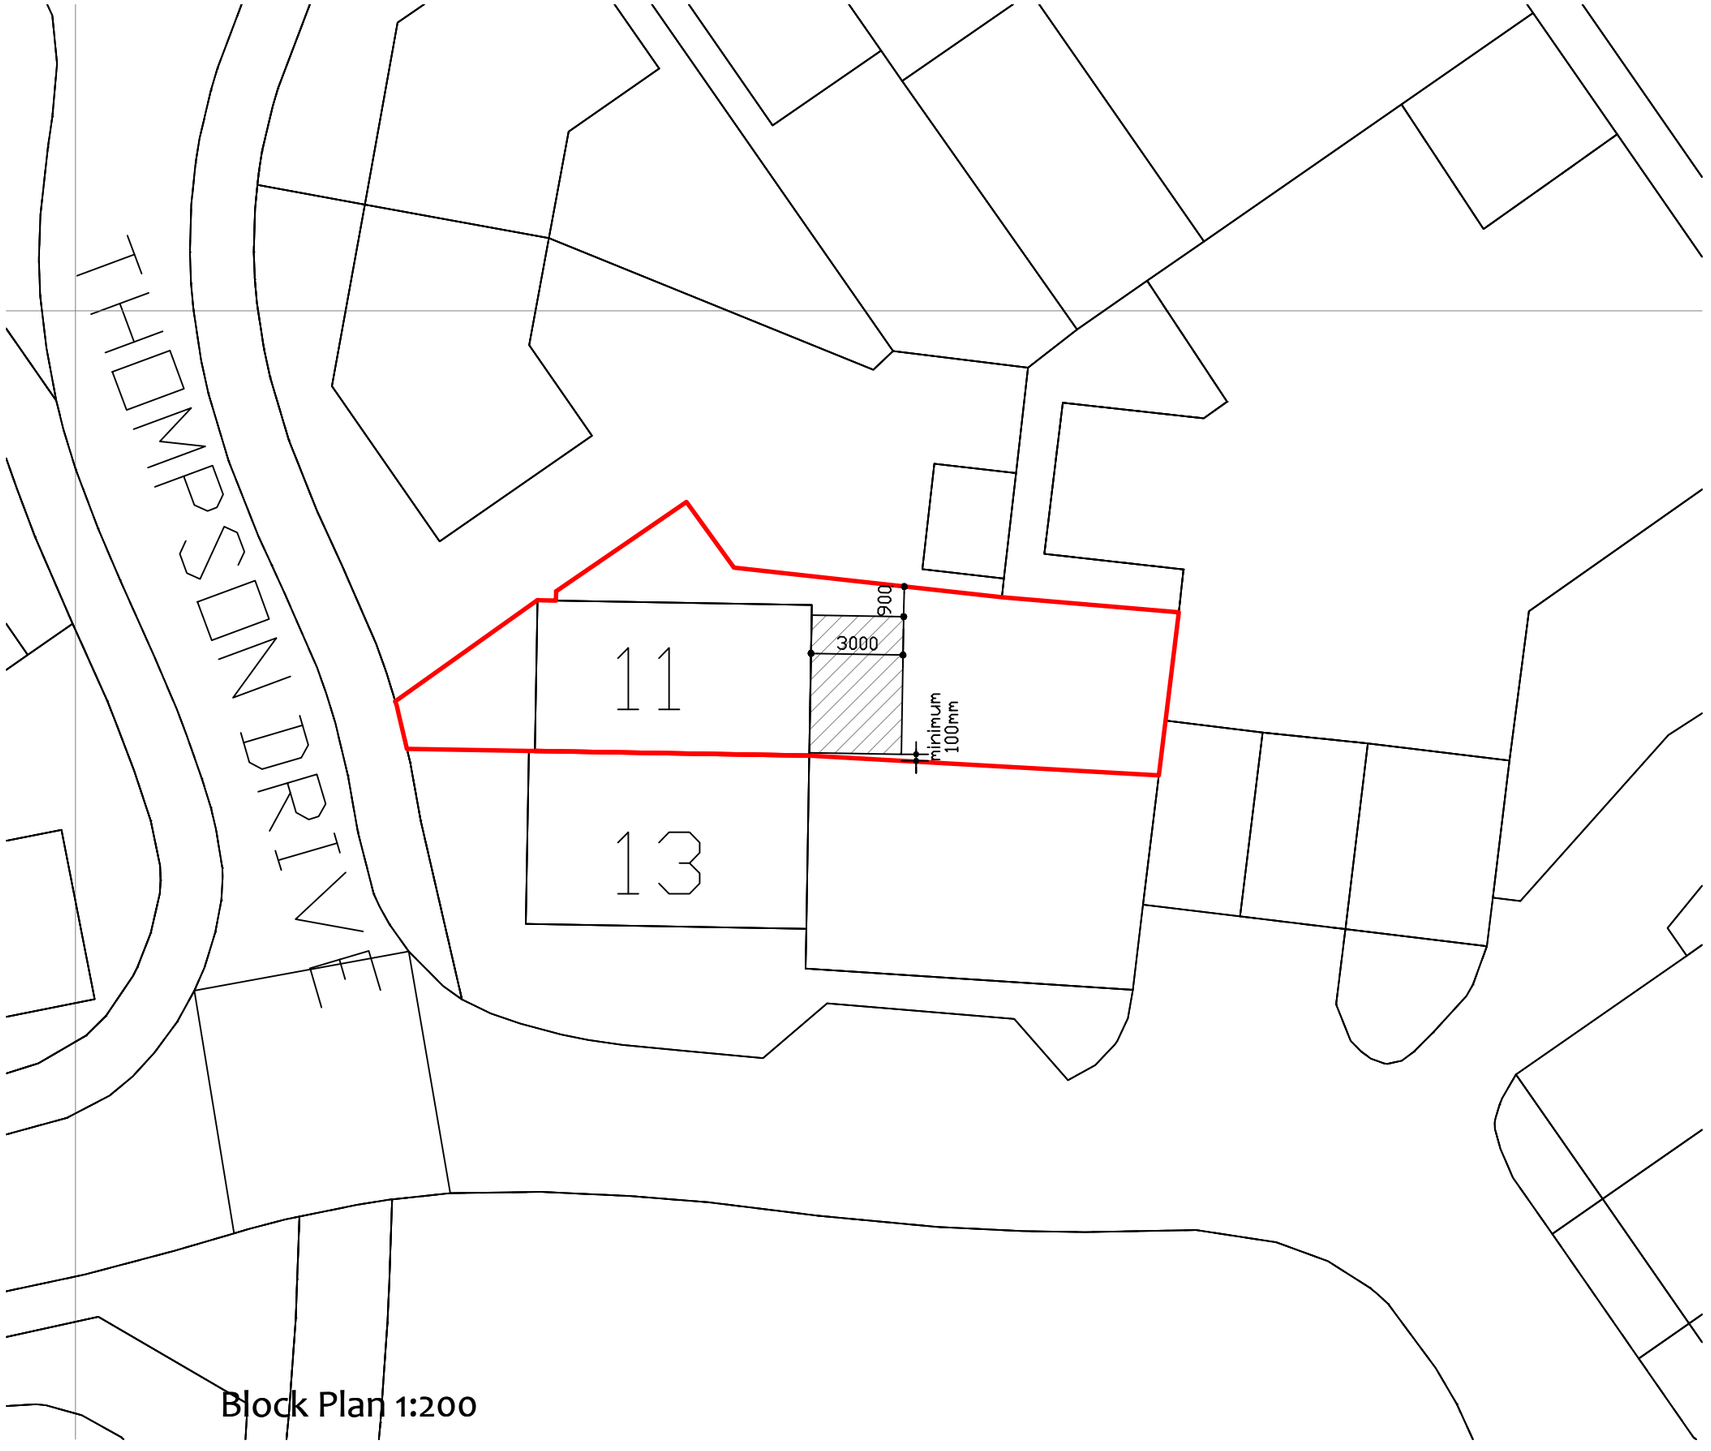

Block Plan 1:200

N

1:200 0 5m 10m

1:1250 0 10m 20m 30m 40m 50m 60m 70m 80m 90m 100m 110m

Carmichael Building Design Ltd.
Rosemary Cottage Pound Lane Mannings Heath
Horsham West Sussex RH13 6JL
t: 01403 252794

Client
Mrs Madeleine Shaw

Project
11 Thompson Drive
Storrington
RH20 3QP

Drawing Title
Location Plan 1:250
Block Plan 1:200

Sheet size A3
Scales 1:200 1:1250

Rev– issued 28.10.2024

Drawing No.
24716

Rev.
–