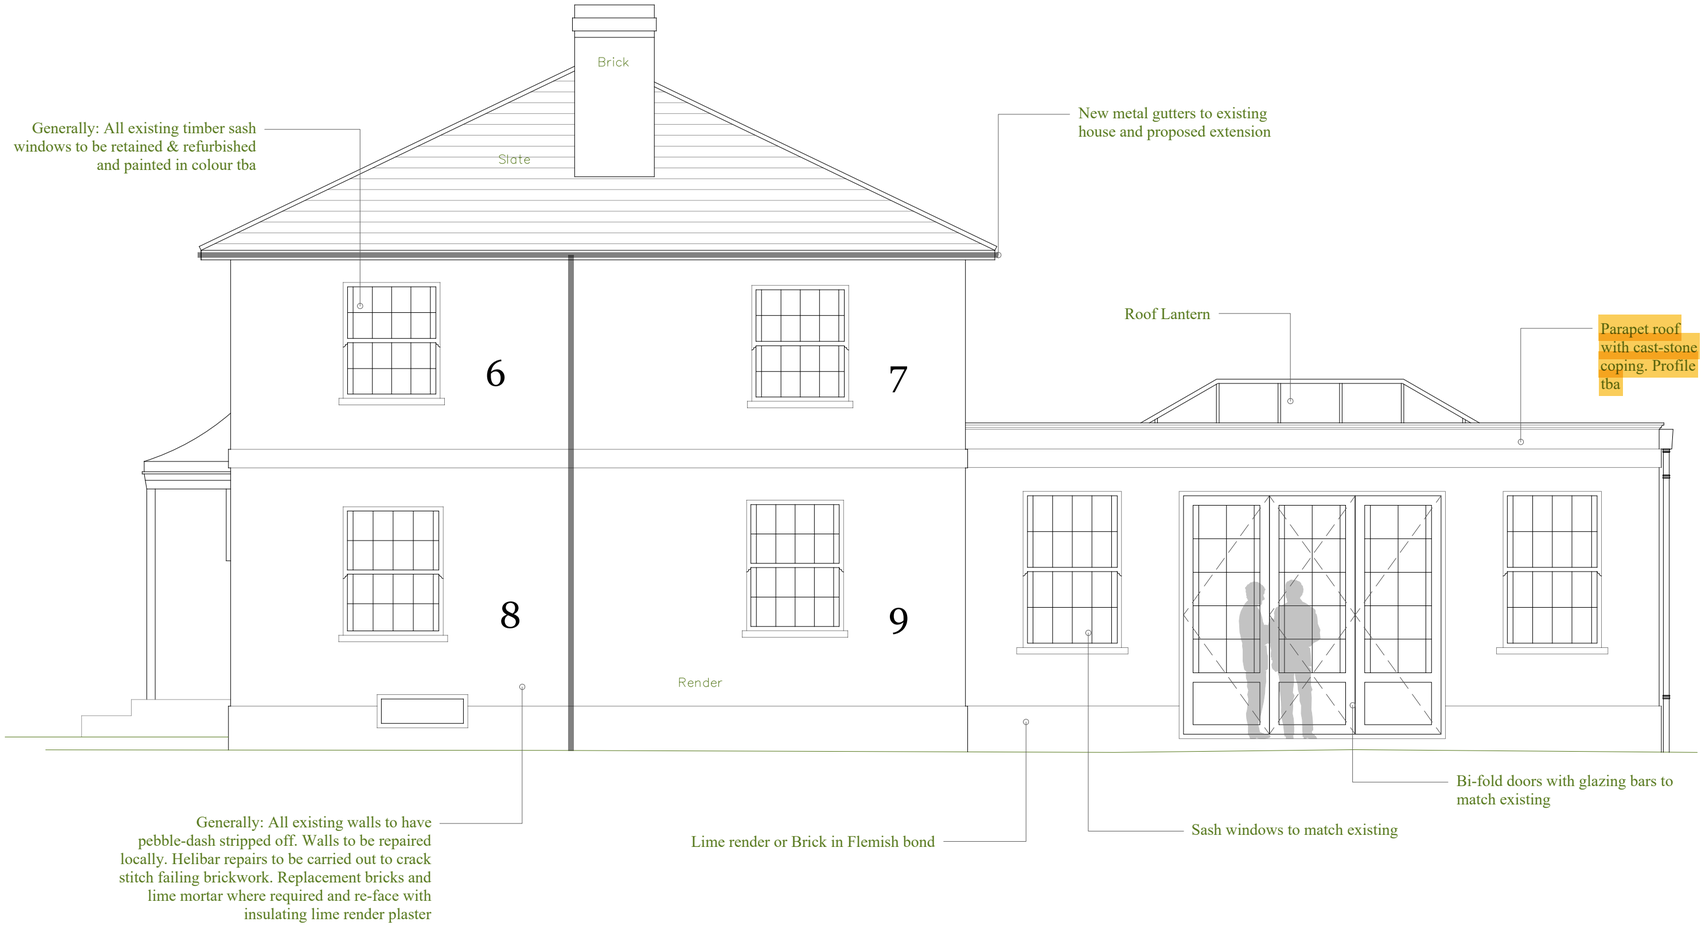

South

1:50 | PROPOSED

MANORWOOD
building on tradition

Suite 114
26 The Hornet
Chichester
West Sussex
PO19 7BB

tel: 01243 201 102
email: enquiries@manorwood.co.uk
web: www.manorwood.co.uk

This drawing is the copyright of Manorwood Construction Ltd.

Do not scale from this drawing.

Exemptions to copyright and scaling apply for Local Authority planning purposes only.

All dimensions must be checked on site prior to commencement of works.

Address
2, School Hill, Warnham, Horsham, RH12 3QN

Drawing
Site:

South

Scale @ A2
1:50

Drawn:	Issued:
06.04.2022	06.04.2022
Drawn By	Checked By
MD	BK

Job No.
2109SC_R4

Drawing No.
2109SC_R4_204

Revisions:
R.0

Status
FOR COMMENT

1m @ 1:
50
100
200
500
1250