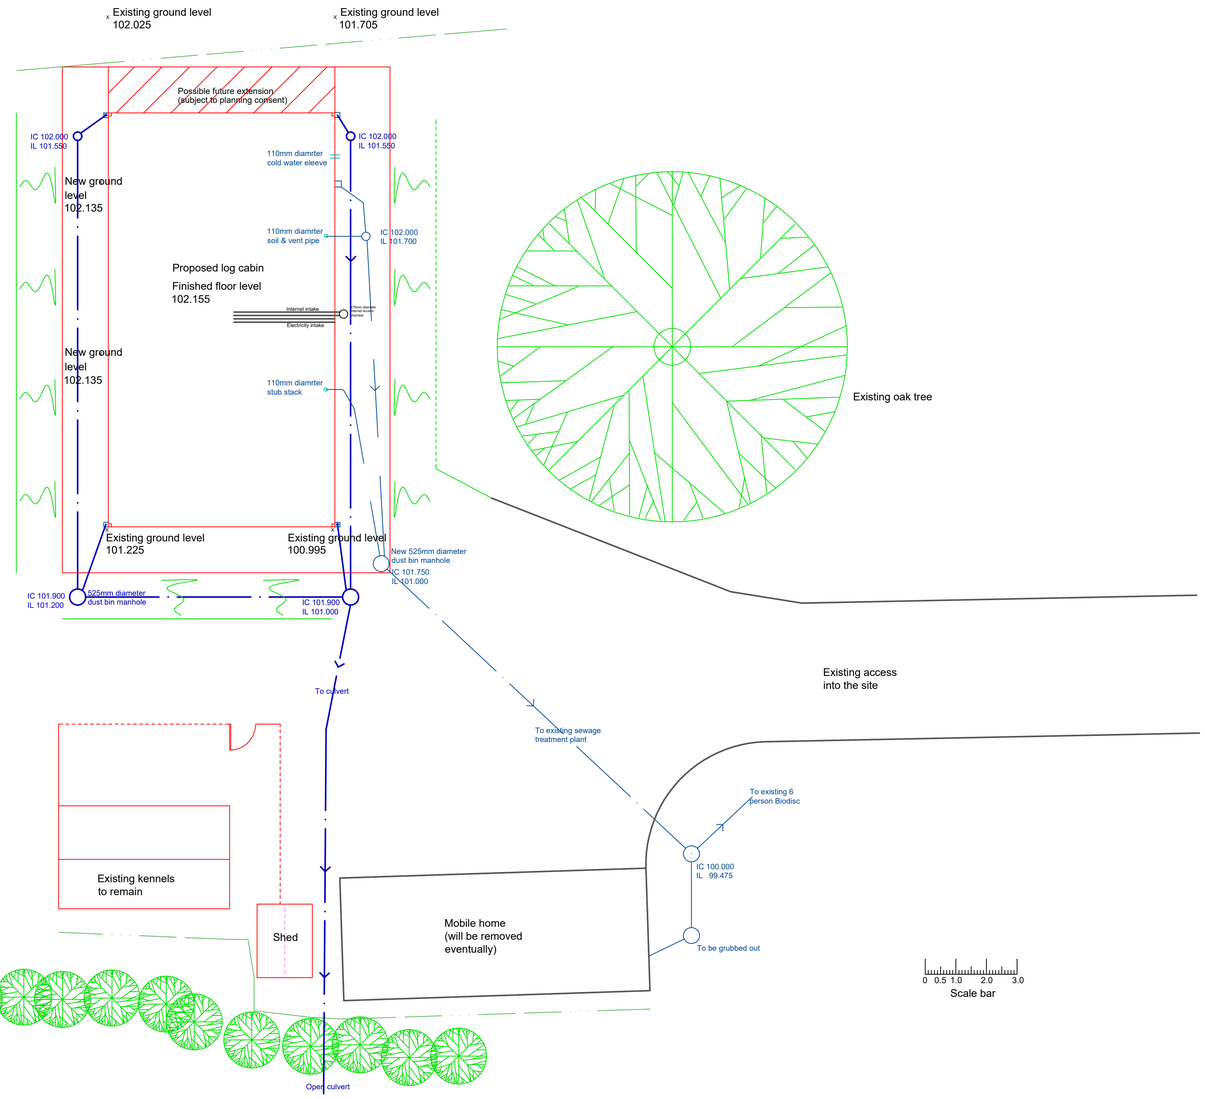


BUILDING REGULATION NOTES

	Date	Revisions

Copyright

Graham Askew

Chartered Building Surveyor

Principal: Graham Askew MRICS

Bay Tree Cottage,
5 Hurston Grove
Hurston Lane, Storrington,
West Sussex, RH20 4HQ.
Tel/Fax: (01903) 743231
email: askewsurveyor@outlook.com

Client

Mr and Mrs Luckin

Job Title

Stakers Gill Stud
Stakers Land
Southwater
West Sussex
RH13 9JQ

Drawing Title

Site for log cabin

NOTE:
All dimensions must be checked on
site and not scaled from this drawing

Scale 1:100

Date 26.09.2023 | Drawn by K.L.Carter

Drg No.	In conjunction with:-	Rev.
2023/13/1		