

SITE LOCATION

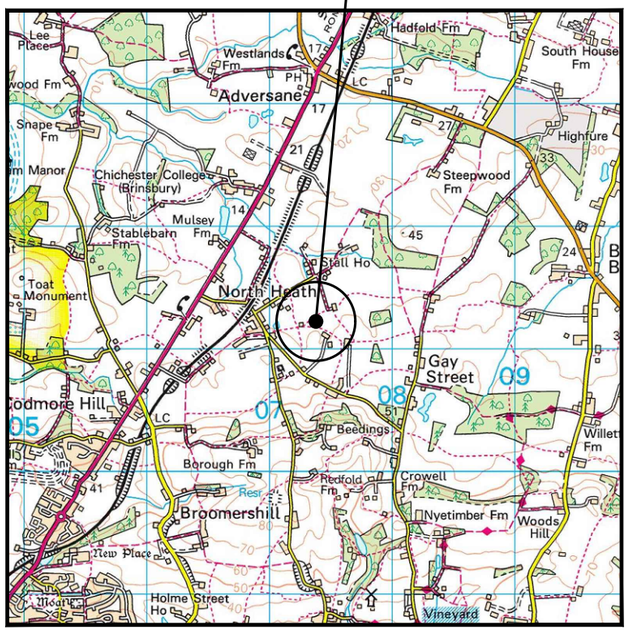

SITE LOCATION
(Scale 1:50000)

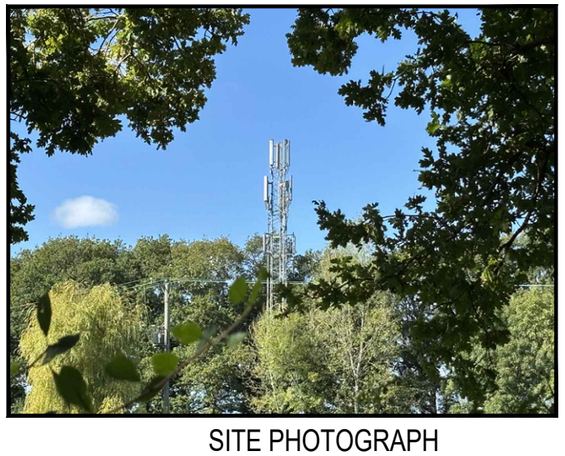


SITE PHOTOGRAPH

= Access Route

= Directions to Site

SITE LOCATION

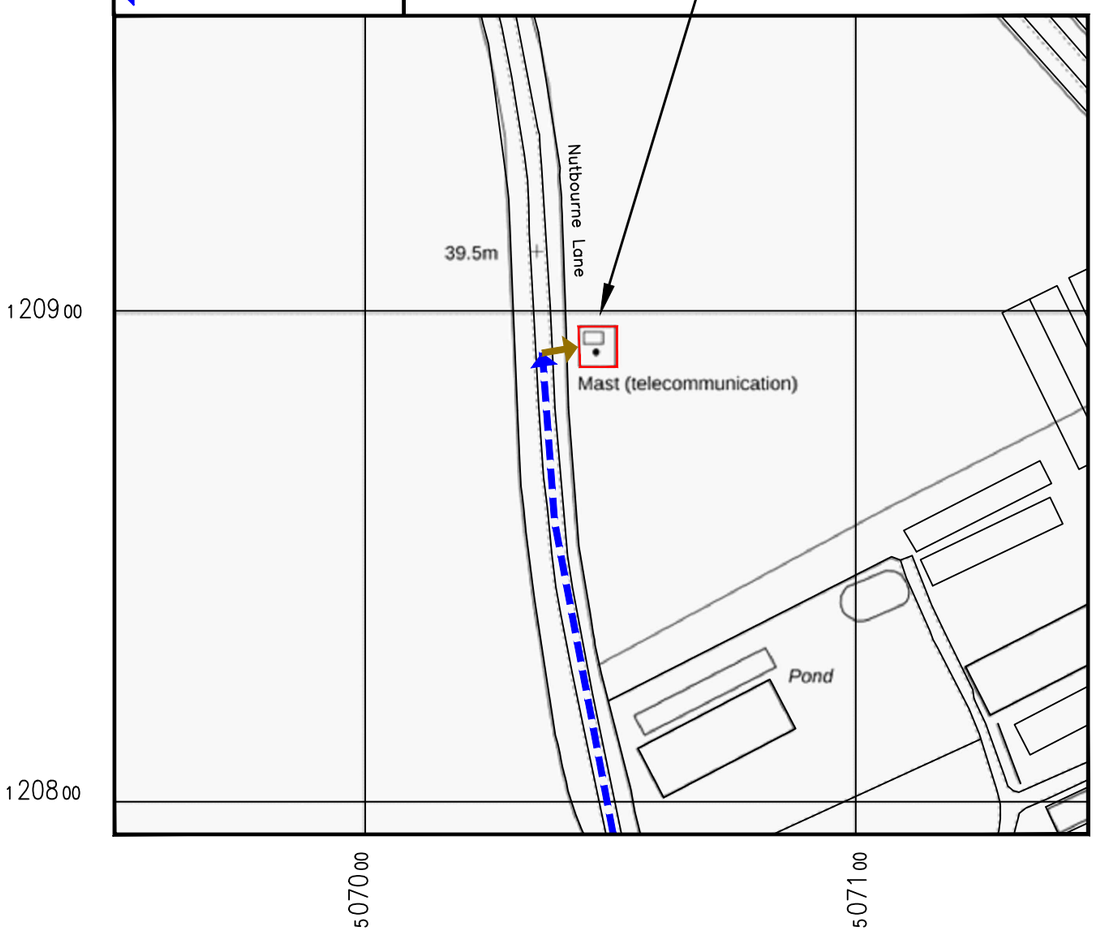

DETAILED SITE LOCATION
(Scale 1:1250)

0 25m 50m 75m
1:1250

Based upon Ordnance Survey map extract with the permission of the Controller of His Majesty's Stationery Office. Crown copyright. Licence No. AC0000813445

W3W COMPOUND
hems.surprised.reacting

W3W START OF ACCESS TRACK
campers.public.necklaces

N
W E
S

ALL DIMENSIONS ARE IN mm UNLESS NOTED OTHERWISE

N.G.R	E: 507047	N: 120892	

SITE DIRECTIONS:
FROM M23 MOTORWAY, CONTINUE SOUTH ONTO THE A23. EXIT A23 FOR A272 WEST TOWARDS BILLINGSHURST. THEN AT ROUNDABOUT TAKE THE 4TH EXIT ONTO THE A272. CONTINUE THROUGH COWFOLD AND AT THE TRAFFIC SIGNALS TURN LEFT ONTO THE A24. CONTINUE ON DUAL CARRIAGEWAY UNTIL YOU REACH THE ROUNDABOUT. TAKE THE 4TH EXIT AND CONTINUE NORTH, BACK ONTO A24, LONDON ROAD. BRANCH LEFT THEN TAKE THE SECOND LEFT ONTO SPRING GARDENS. CONTINUE TO THE TOP OF THE ROAD AND TURN RIGHT INTO "SPRINGFIELD" HOUSE. TURN IMMEDIATELY LEFT AND FOLLOW PATH ALONG HEDGE FOR APPROXIMATELY 50 METRES INTO A WOODED AREA. SITE IS LOCATED ON THE RIGHT HAND SIDE

REV		BY	CH	DATE
1A	CONSTRUCTION ISSUE	MH	RN	27.10.25
	MODIFICATION			

telent
Part of M Group

cornerstone

Cell Name				Opt.
RAIDONS NURSERY				–
Cell ID No				
CSID	–	VF	– TEF	
12696233		30129VF	–	
Project No.	–	N/A	– N/A	
12273854		SWS_CST009	–	


Site Address / Contact Details

RAIDONS NURSERY
NUTBOURNE LANE
PULBOROUGH
WEST SUSSEX
RH20 2HW

Drawing Title:
SITE LOCATION MAPS

Purpose of issue:	Dwg Rev:
CONSTRUCTION	
Drawing Number: 100	1A

Surveyed By:		Original Sheet Size:		Pack Issue:
SL		A3		
Drawn: MH	Date: 27/10/25	Checked: RN	Date: 27/10/25	1A

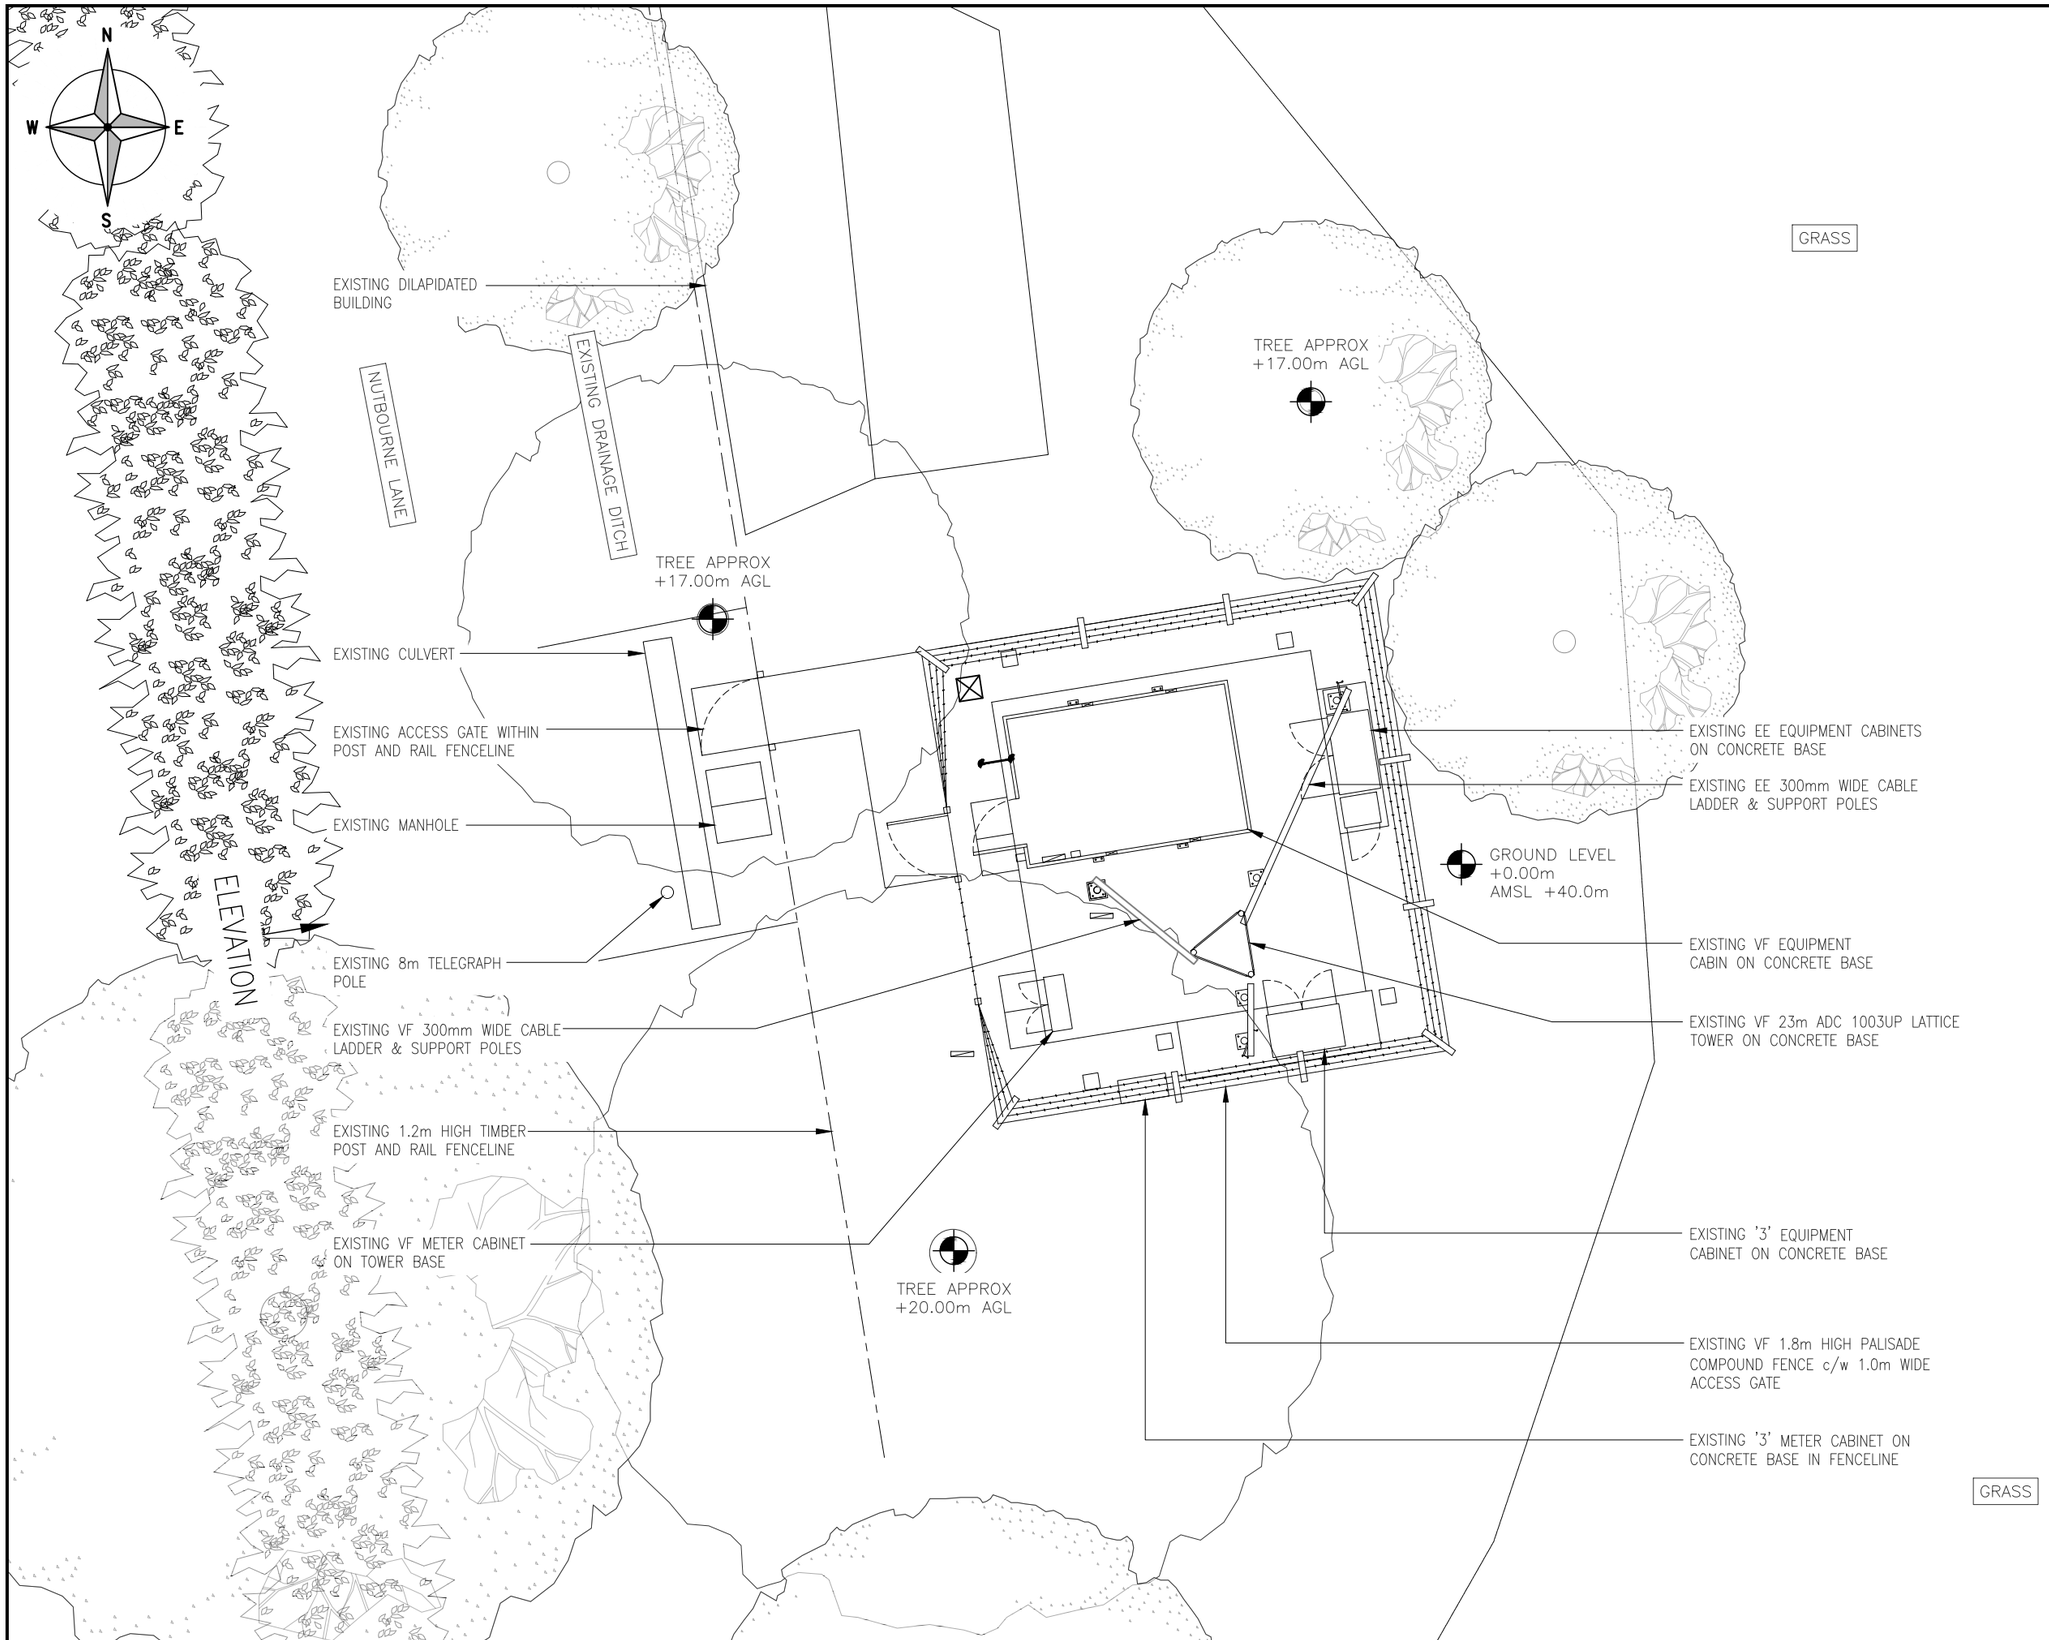

ALL DIMENSIONS ARE IN mm UNLESS NOTED OTHERWISE

N.G.R | E: 507047 | N: 120892

NOTES:

REV		BY	CH	DATE
1A	CONSTRUCTION ISSUE	MH	RN	27.10.25

telent
Part of M Group

cornerstone

Cell Name	Opt.
RAIDONS NURSERY	–

Cell ID No

CSID	– VF	– TEF
12696233	30129VF	–
Project No.	– N/A	– N/A
12273854	SWS_CST009	–

Site Address / Contact Details

RAIDONS NURSERY
NUTBOURNE LANE
PULBOROUGH
WEST SUSSEX
RH20 2HW

Drawing Title:
EXISTING SITE PLAN

Purpose of issue:
CONSTRUCTION


Dwg Rev:

Drawing Number:
200

1A

Surveyed By:	Original Sheet Size:	Pack Issue:
SL	A3	

Drawn:	Date:	Checked:	Date:	
MH	27/10/25	RN	27/10/25	1A

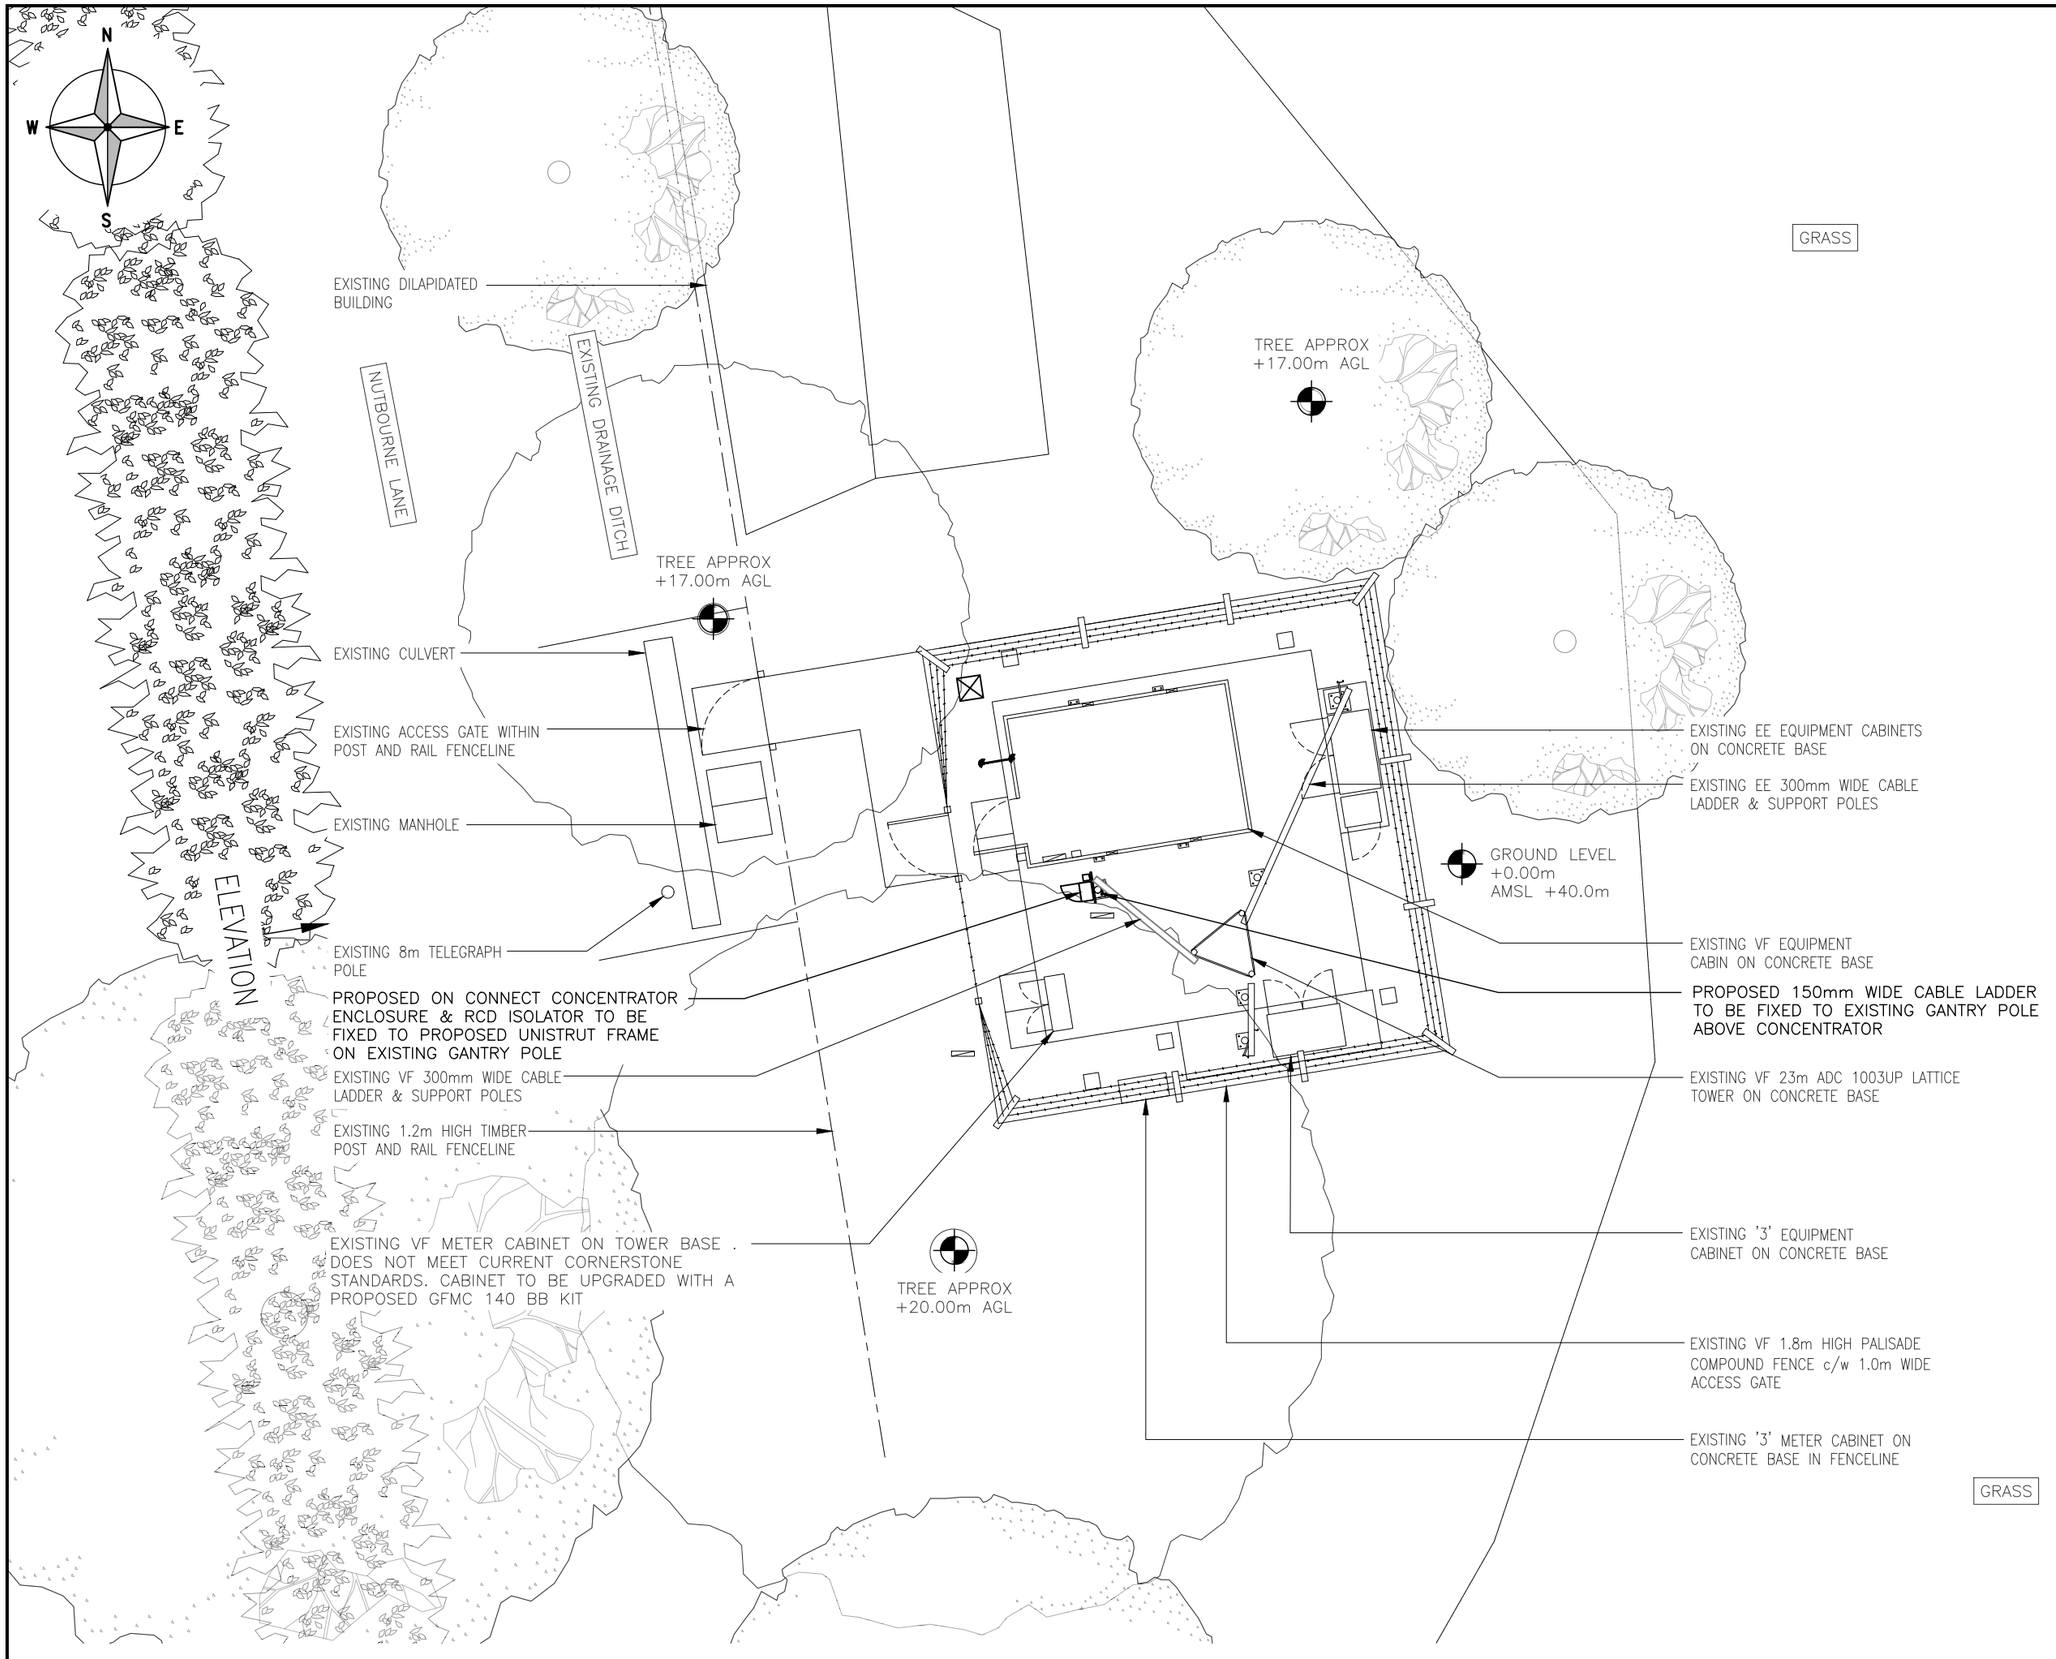

ALL DIMENSIONS ARE IN mm UNLESS NOTED OTHERWISE

N.G.R E: 507047 N: 120892

NOTES:

REV	MODIFICATION	BY	CH	DATE
1A	CONSTRUCTION ISSUE	MH	RN	27.10.25

telent
Part of M Group

cornerstone

Cell Name	Opt.
RAIDONS NURSERY	–

Cell ID No

CSID	–	VF	–	TEF
12696233		30129VF		–
Project No.	–	N/A	–	N/A
12273854		SWS_CST009		–

Site Address / Contact Details

RAIDONS NURSERY
NUTBOURNE LANE
PULBOROUGH
WEST SUSSEX
RH20 2HW

Drawing Title:
PROPOSED SITE PLAN


Purpose of issue:
CONSTRUCTION

Dwg Rev:

Drawing Number:
201

1A

Surveyed By:		Original Sheet Size:		Pack Issue:
SL		A3		
Drawn: MH	Date: 27/10/25	Checked: RN	Date: 27/10/25	1A

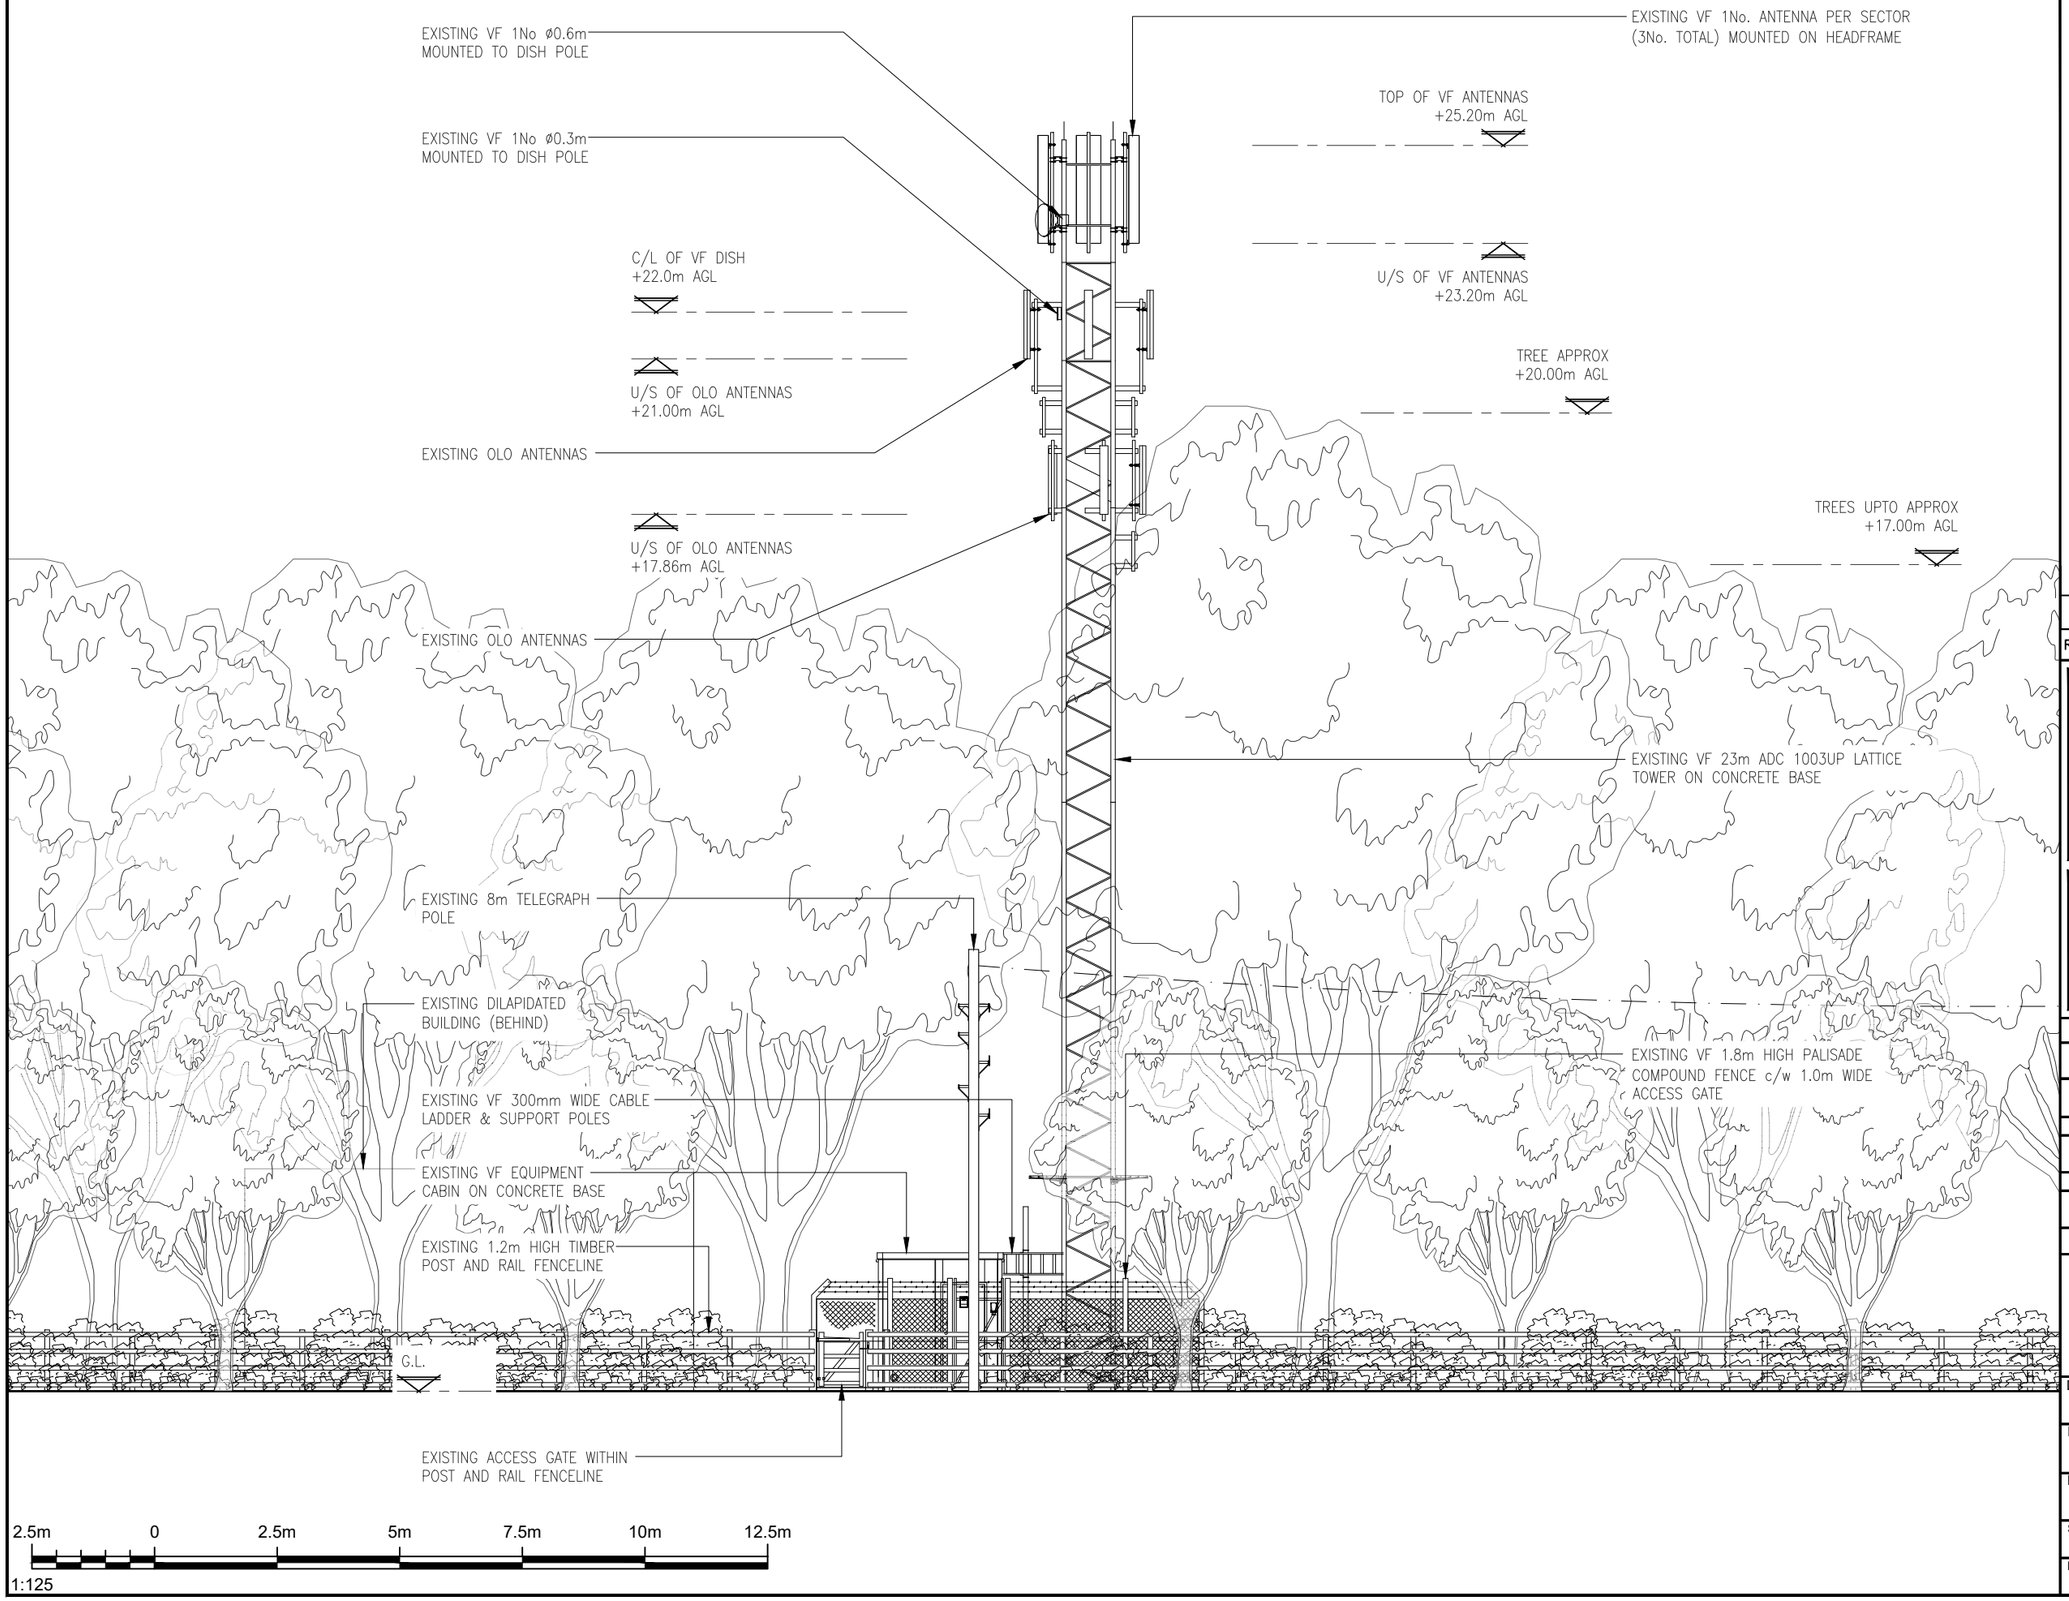

ALL DIMENSIONS ARE IN mm UNLESS NOTED OTHERWISE

N.G.R E: 507047 N: 120892

NOTES:

REV	MODIFICATION	BY	CH	DATE
1A	CONSTRUCTION ISSUE	MH	RN	27.10.25

telent
Part of M Group

cornerstone

Cell Name	Opt.
RAIDONS NURSERY	–

Cell ID No


CSID	– VF	– TEF
12696233	30129VF	–
Project No.	– N/A	– N/A
12273854	SWS_CST009	–

Site Address / Contact Details

RAIDONS NURSERY
NUTBOURNE LANE
PULBOROUGH
WEST SUSSEX
RH20 2HW

Drawing Title:
EXISTING ELEVATION

Purpose of issue:	Dwg Rev:
CONSTRUCTION	1A
Drawing Number: 300	
Surveyed By: SL / Original Sheet Size: A3	Pack Issue: 1A
Drawn: MH / Date: 27/10/25 / Checked: RN / Date: 27/10/25	

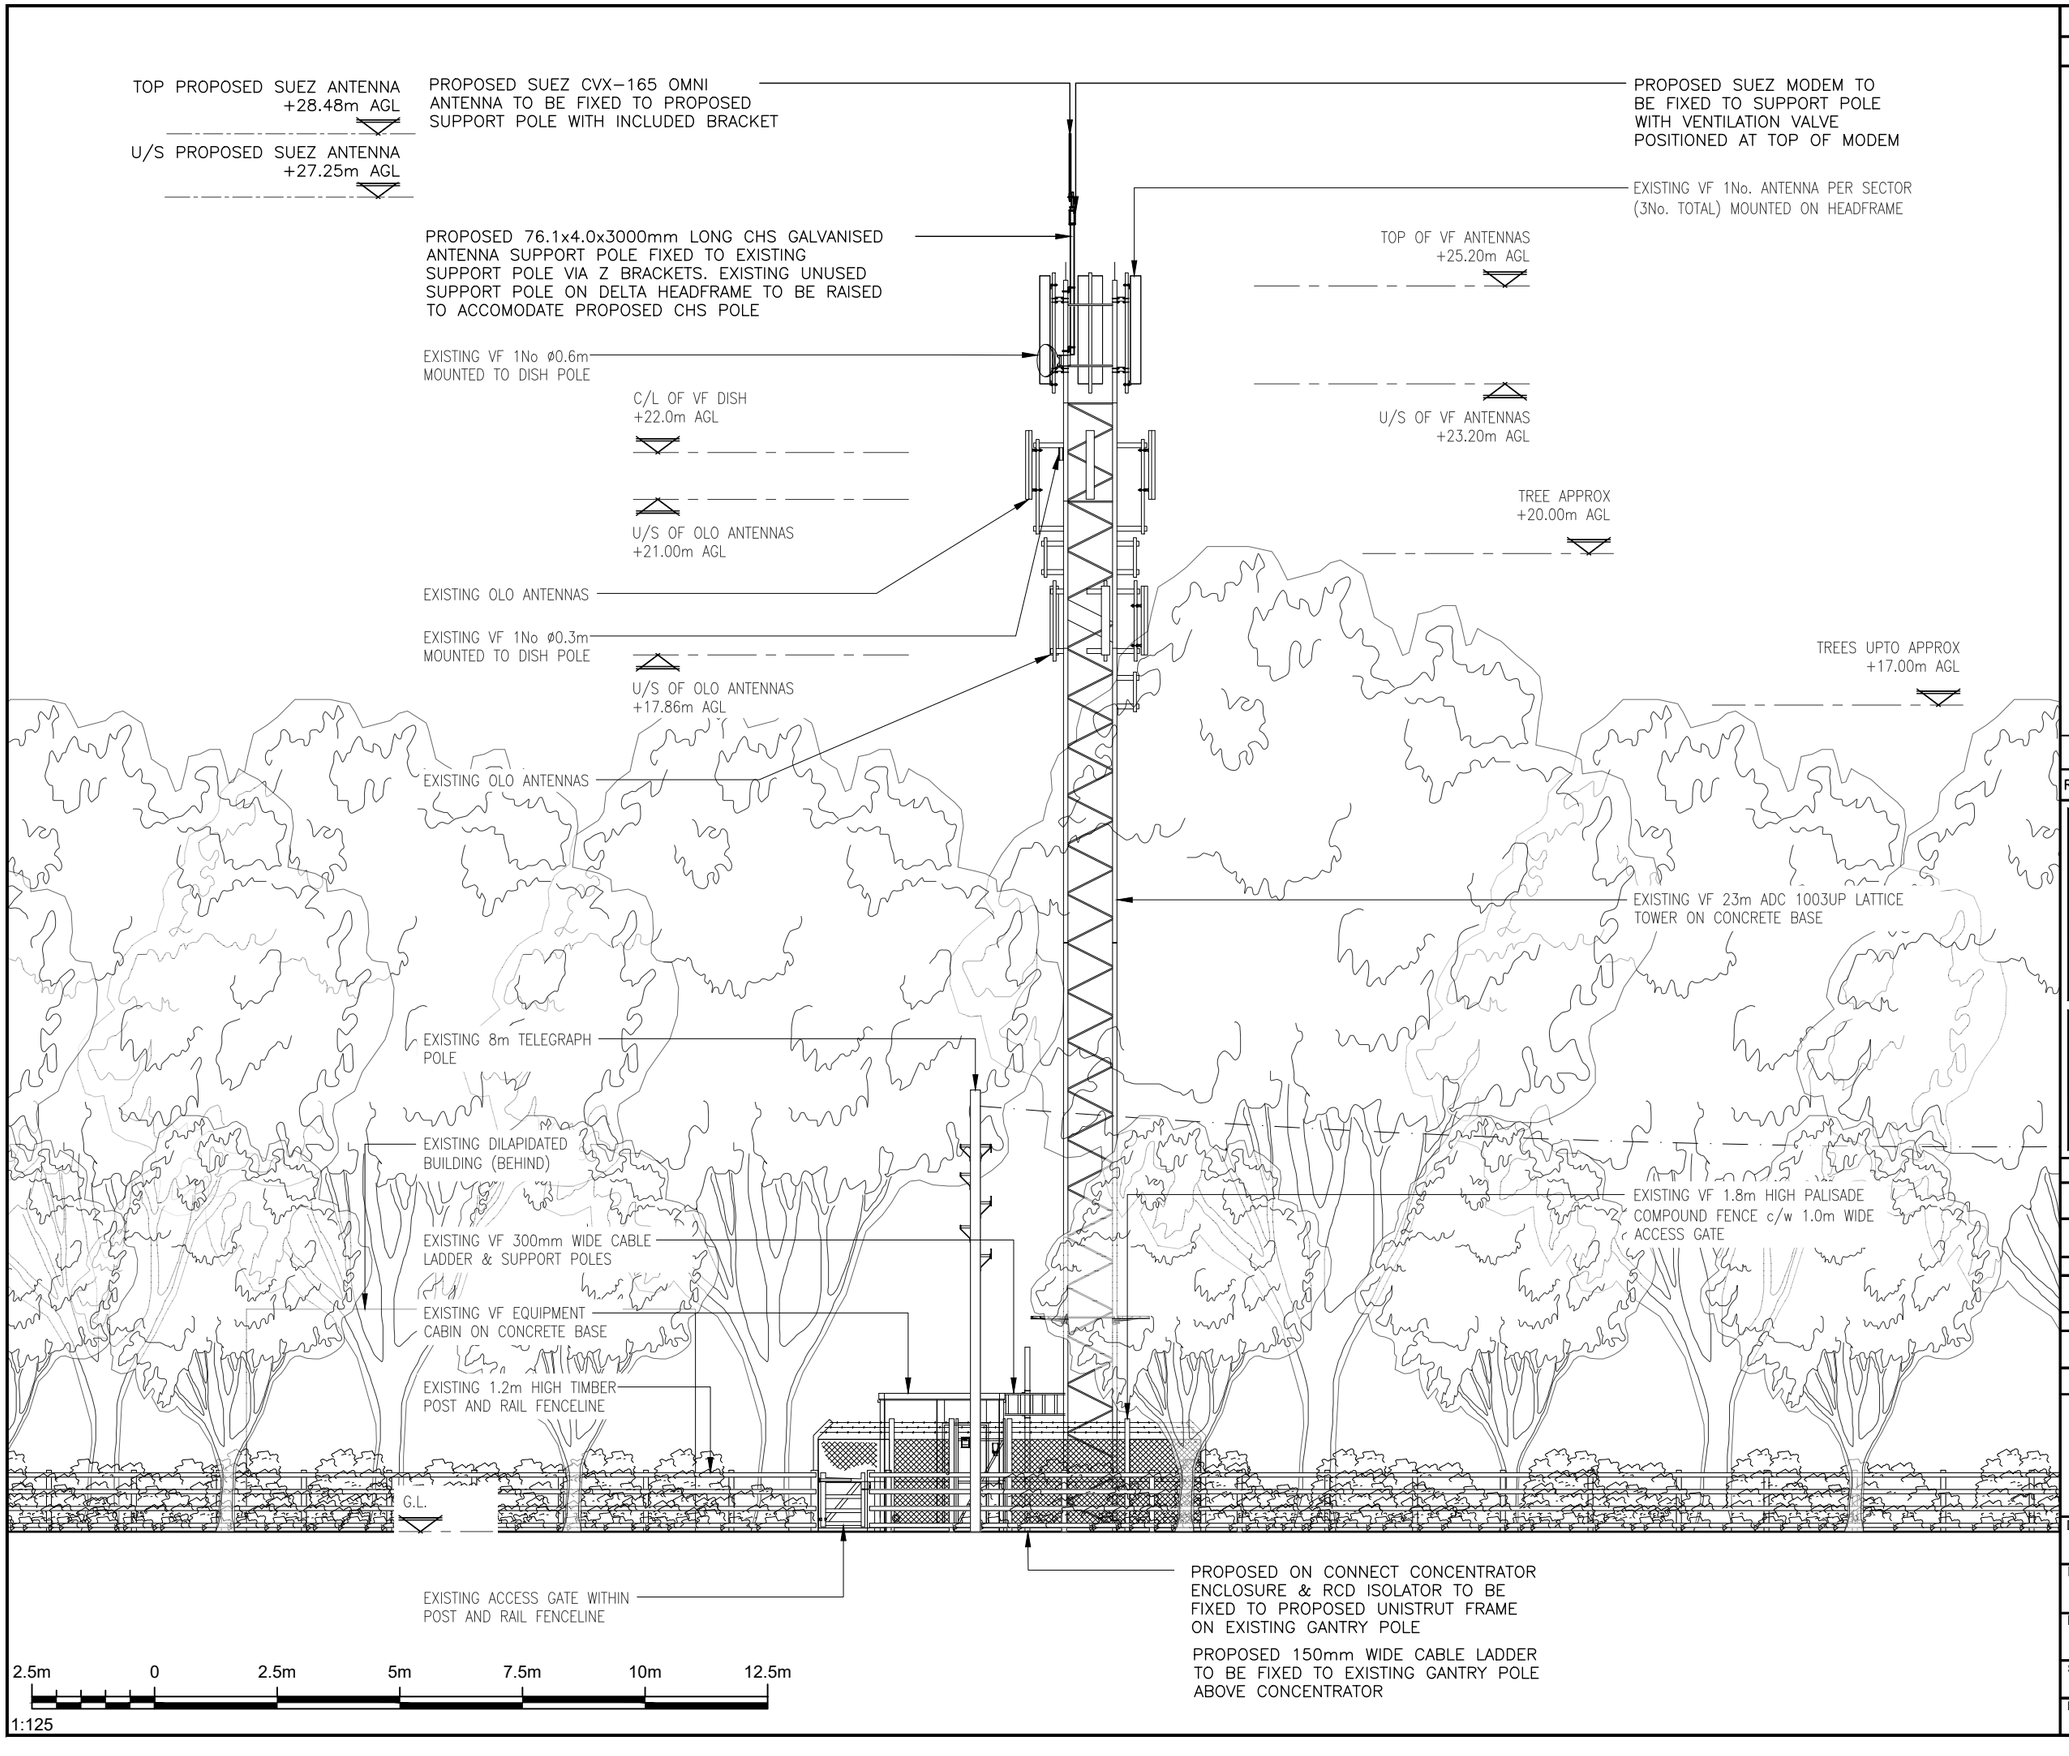

ALL DIMENSIONS ARE IN mm UNLESS NOTED OTHERWISE

N.G.R E: 507047 N: 120892

NOTES:

REV	MODIFICATION	BY	CH	DATE
1A	CONSTRUCTION ISSUE	MH	RN	27.10.25

telent
Part of M Group

cornerstone

Cell Name	Opt.
RAIDONS NURSERY	–

Cell ID No

CSID	– VF	– TEF
12696233	30129VF	–
Project No.	– N/A	– N/A
12273854	SWS_CST009	–

Site Address / Contact Details

RAIDONS NURSERY
NUTBOURNE LANE
PULBOROUGH
WEST SUSSEX
RH20 2HW

Drawing Title: PROPOSED SITE ELEVATION


Purpose of issue: CONSTRUCTION — Dwg Rev:


Drawing Number: 301 — 1A

Surveyed By:	Original Sheet Size:	Pack Issue:
SL	A3	

Drawn:	Date:	Checked:	Date:	
MH	27/10/25	RN	27/10/25	1A


ITEM DESCRIPTION	QTY
EXISTING ANTENNAS	3
EXISTING DISHES	1

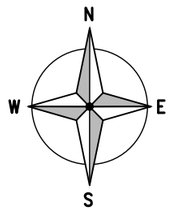


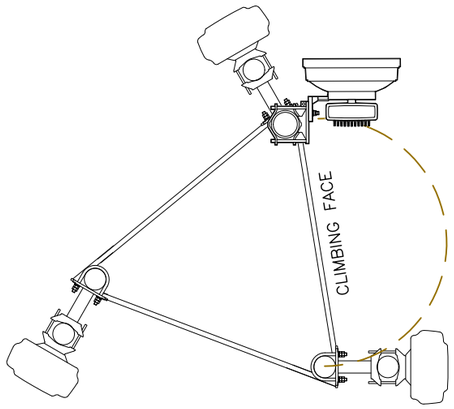

EXISTING ANTENNA PLAN @ 28.48m AGL
(1:25)

ITEM DESCRIPTION	QTY
EXISTING ANTENNAS	3
EXISTING DISHES	1
OMNI ANTENNA	1

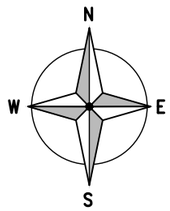

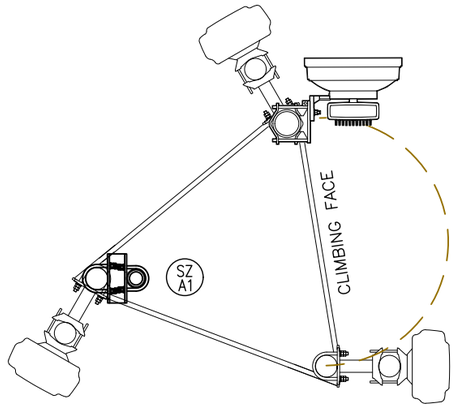

PROPOSED ANTENNA PLAN @ 28.48m AGL
(1:25)

ALL DIMENSIONS ARE IN mm UNLESS NOTED OTHERWISE

N.G.R | E: 507047 N: 120892

ICSS COLOUR KEY

EE PROPOSED ACTIVE EQUIPMENT	
H3G ACTIVE EQUIPMENT	
SHARED EQUIPMENT	
VF ALLOCATED EQUIPMENT	
TEF ALLOCATED EQUIPMENT	
EXISTING EQUIPMENT	

REV	MODIFICATION	BY	CH	DATE
1A	CONSTRUCTION ISSUE	MH	RN	27.10.25

telent
Part of M Group

cornerstone

Cell Name	Opt.
RAIDONS NURSERY	–

Cell ID No

CSID	– VF	– TEF
12696233	30129VF	–
Project No.	– N/A	– N/A
12273854	SWS_CST009	–

Site Address / Contact Details

RAIDONS NURSERY
NUTBOURNE LANE
PULBOROUGH
WEST SUSSEX
RH20 2HW

Drawing Title: ANTENNA PLAN

Purpose of issue: CONSTRUCTION | Dwg Rev: 1A

Drawing Number: 400

Surveyed By: SL | Original Sheet Size: A3 | Pack Issue: 1A

Drawn:	Date:	Checked:	Date:
MH	27/10/25	RN	27/10/25