Landscape Key

- Grassed area
- Native hedging
- Existing trees to be retained (refer to tree report for more detail)
- Proposed feature free
- Natural stone paving
- Gravel
- Existing stream

Planting detail

For tree pit detail, see DWG 128-04

Perennials supplied in 2l pots and planted 3 per sqm

Shrubs to be supplied in 7-20l pots and spaced according to 3-5yr spread

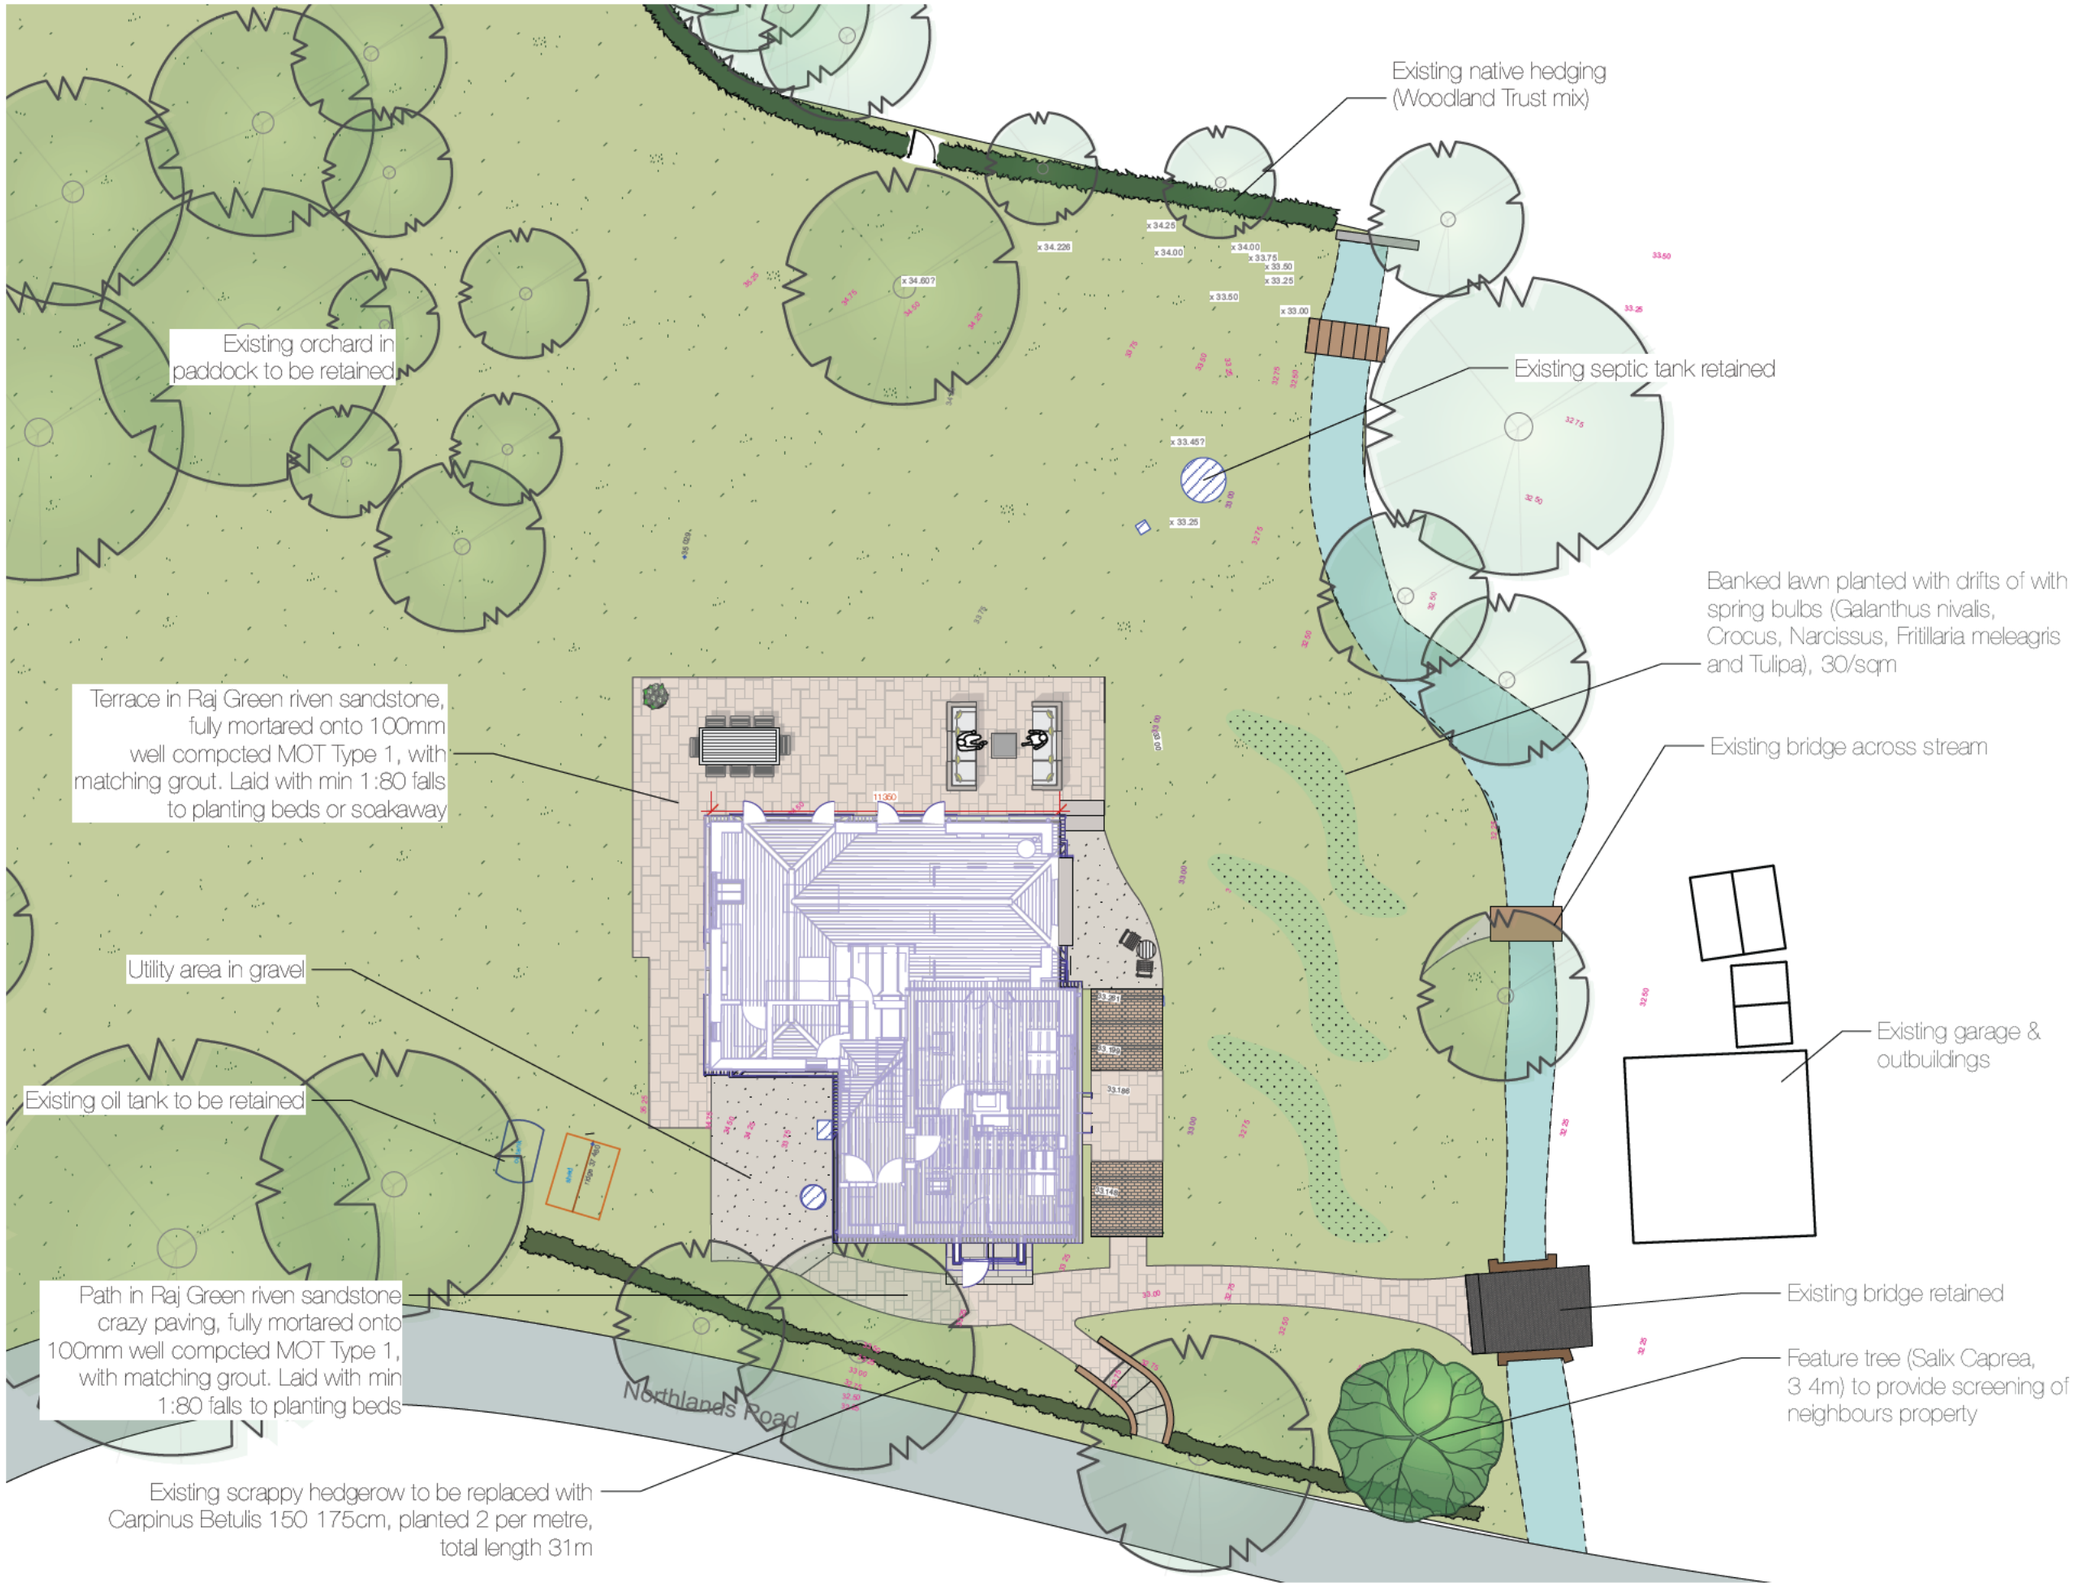

0 2 4 6 8 10 M

© 2024. Do not scale. Verify all dimensions before commencing work. Report suspected discrepancies or omissions immediately

Project	Title	Drawing No.	Version/Date	Scale
East Wantley Cottage	Proposed garden masterplan	128-03	V5 16/07/24	1:200 @ A3

[redacted] e: info@simonorchardgardens.com w: www.simonorchardgardens.com

SIMON ORCHARD GARDEN DESIGN