

PROPOSED GENERAL ARRANGEMENTS BLOCK AND LOCATION PLANS

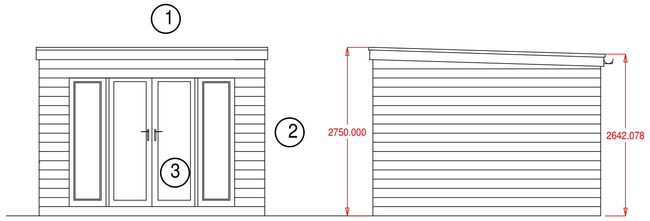

FRONT ELEVATION 1 50

SOUTH FLANK ELEVATION 1 50

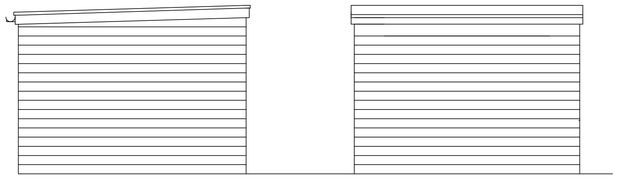


NORTH FLANK ELEVATION 1 50

REAR ELEVATION 1 50


LEGEND

1. Flat Single Ply Roof
2. Cedral Boarded clad Elevations
3. Powder coated aluminium Doors

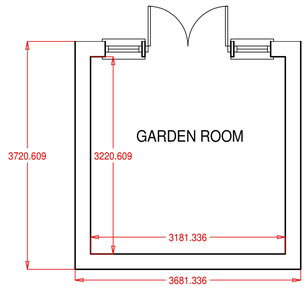


FLOOR PLAN 1/50

PROPOSED GARDEN ROOM

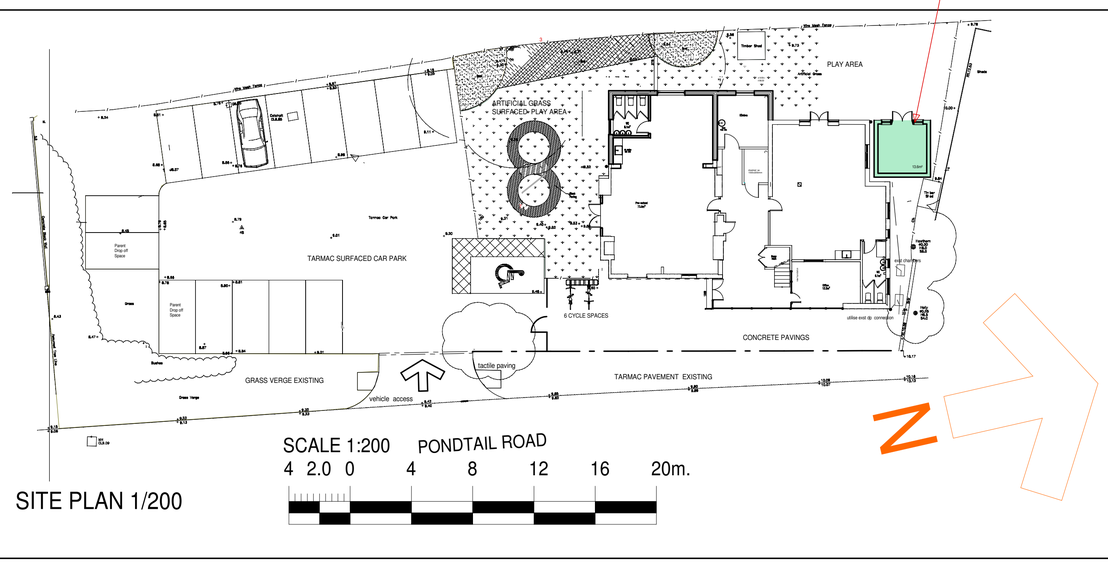

SITE PLAN 1/200

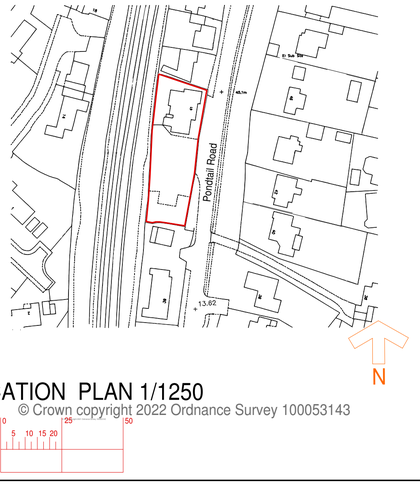

LOCATION PLAN 1/1250

© Crown copyright 2022 Ordnance Survey 100053143

SCALE
1:50 (A1)
1 0.5 0 1 2 3 4 5m.

dmmc ltd
12 The Crescent , Maidenhead , Berkshire SL6 6AB
Tel 01628 789670 (mail)pa@pales.co.uk)

DRAWING TITLE
Proposed Elevations AND Plans
PERFECT START DAY NURSERY
PONDTAILS ROAD HORSAHM
RH12 5HP

CLIENT
Perfect Start Day Nurseries Ltd

PROJECT
PROPOSED GARDEN ROOM

Scale 1:50 | Date 01 2024

Dwg. No. 1140.30 rev: