


12 Existing Floor Plan
Scale: 1:100

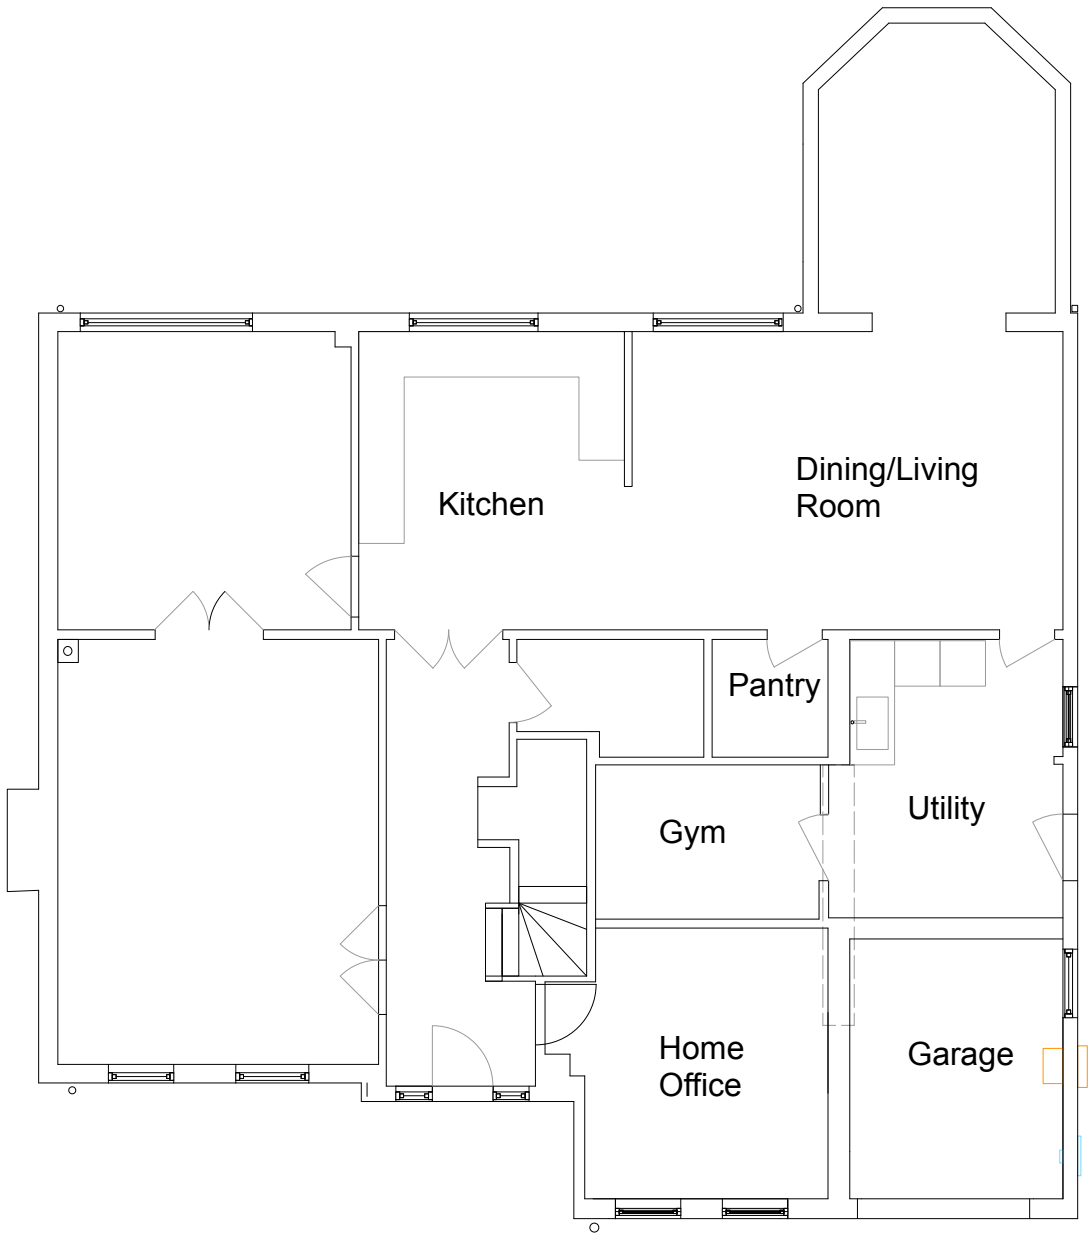



11 Proposed Floor Plan
Scale: 1:100

Existing and Proposed Ground Floor Plans

Address: 25 Lemmington Way, Horsham, RH12 5JG

Scale: 1:100 at A3

Do not scale. All dimensions to be confirmed on site.
Information contained in this drawing is the sole copyright
of the designer and is not to be reproduced without permission.

ALL DIMENSIONS TO BE CHECKED ON SITE.

Drawing No: 24.12.15_25 Lemmington Way

AP Sheet 1 of 1 15.12.2024