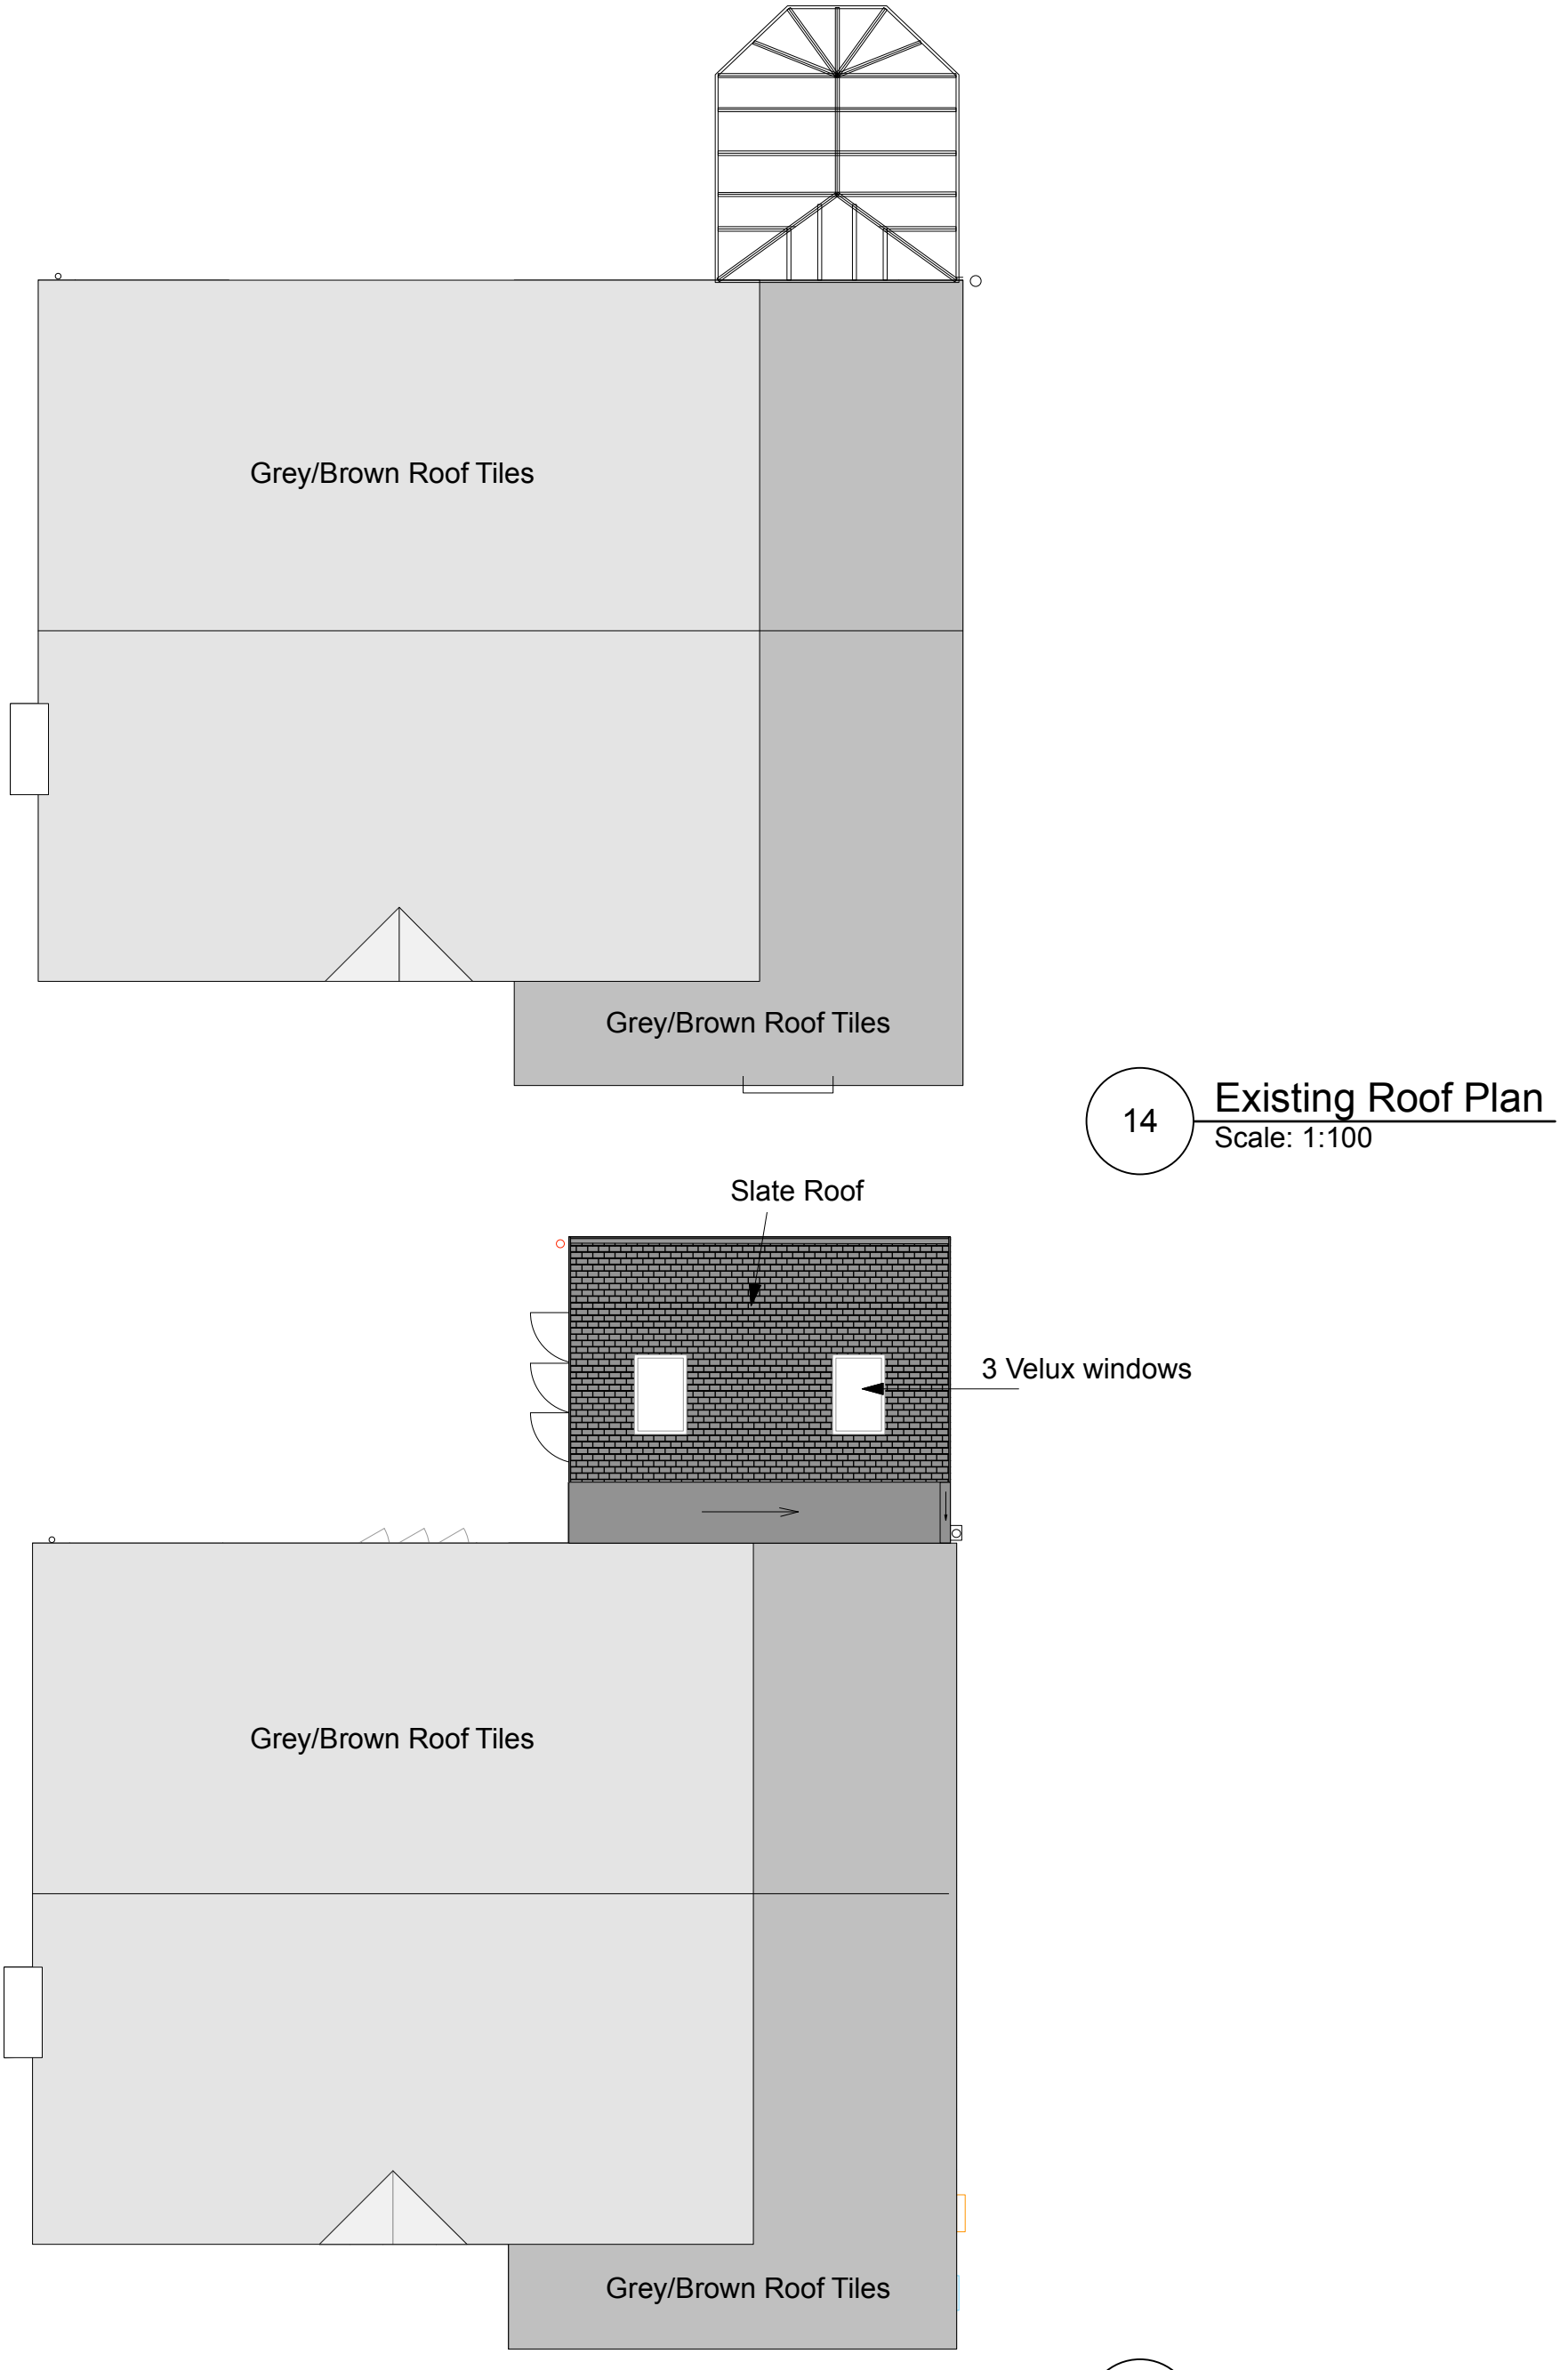


14 Existing Roof Plan
Scale: 1:100

16 Proposed Roof Plan
Scale: 1:100

Proposed and Existing Roof Plans

Address: 25 Lemmington Way, Horsham, RH12 5JG

Scale: 1:100 at A3

Do not scale. All dimensions to be confirmed on site.
Information contained in this drawing is the sole copyright of the designer and is not to be reproduced without permission.

ALL DIMENSIONS TO BE CHECKED ON SITE.

Drawing No: 24.12.15_25 Lemmington Way

AP Sheet 1 of 1 15.12.2024