

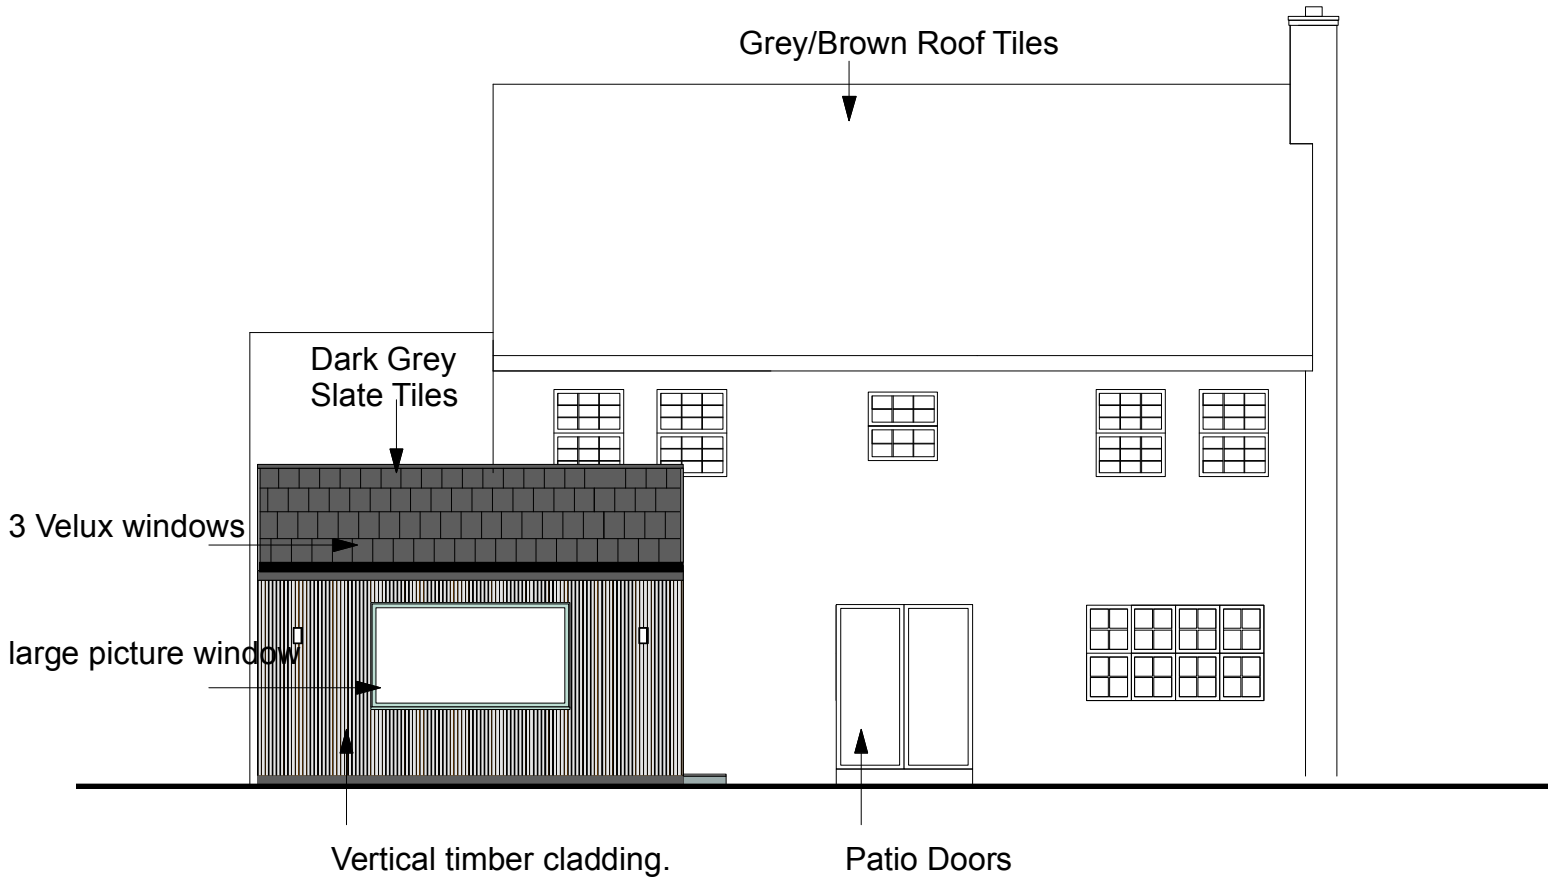


6 Proposed NW Elevation
Scale: 1:100

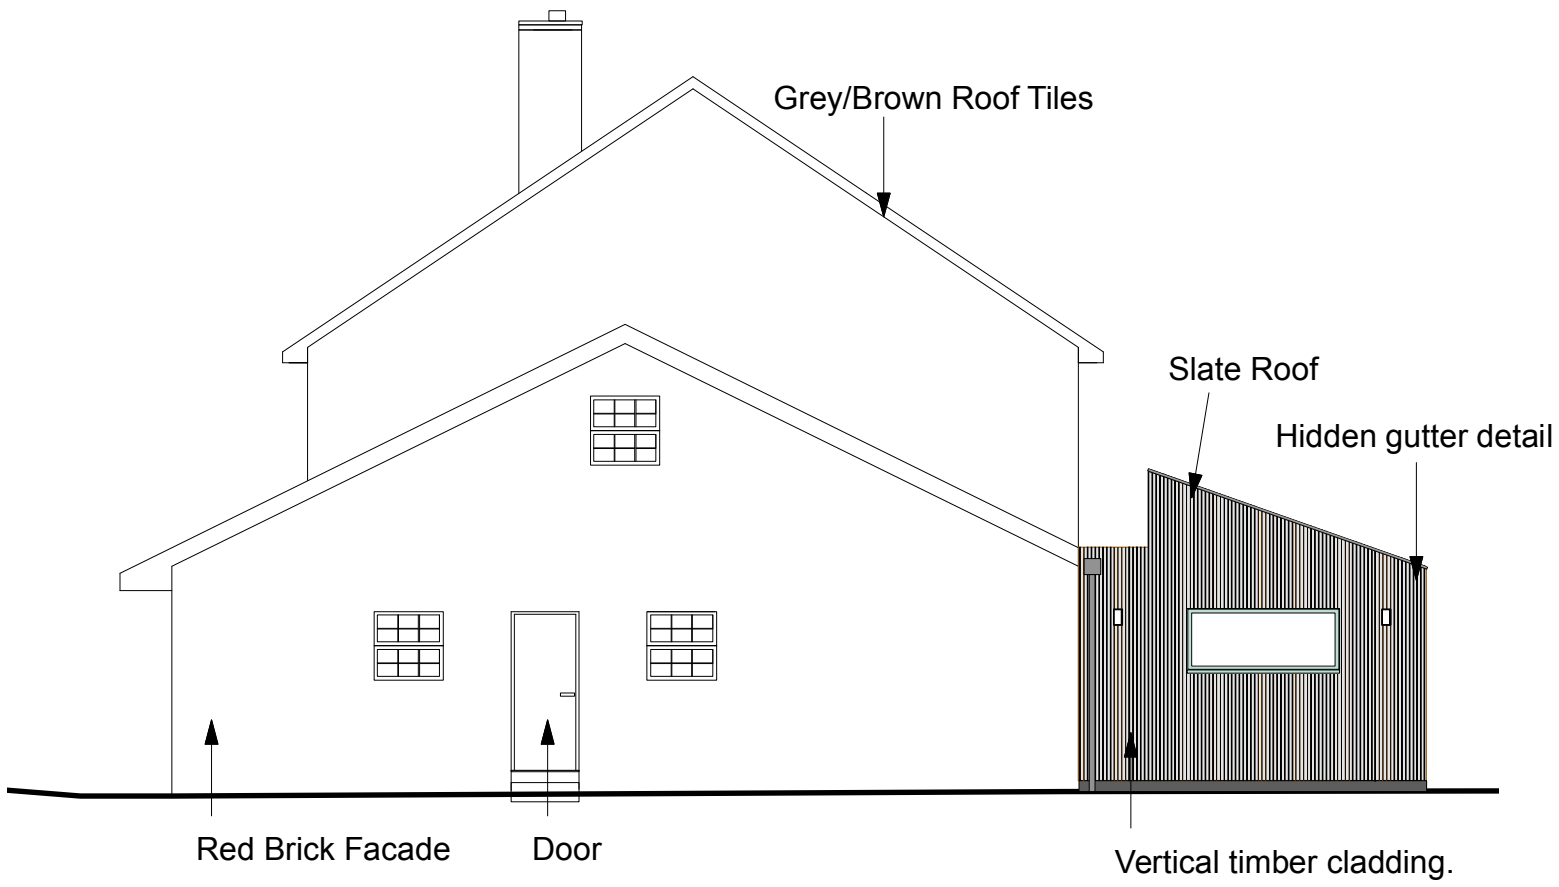

7 Proposed NE Elevation
Scale: 1:100

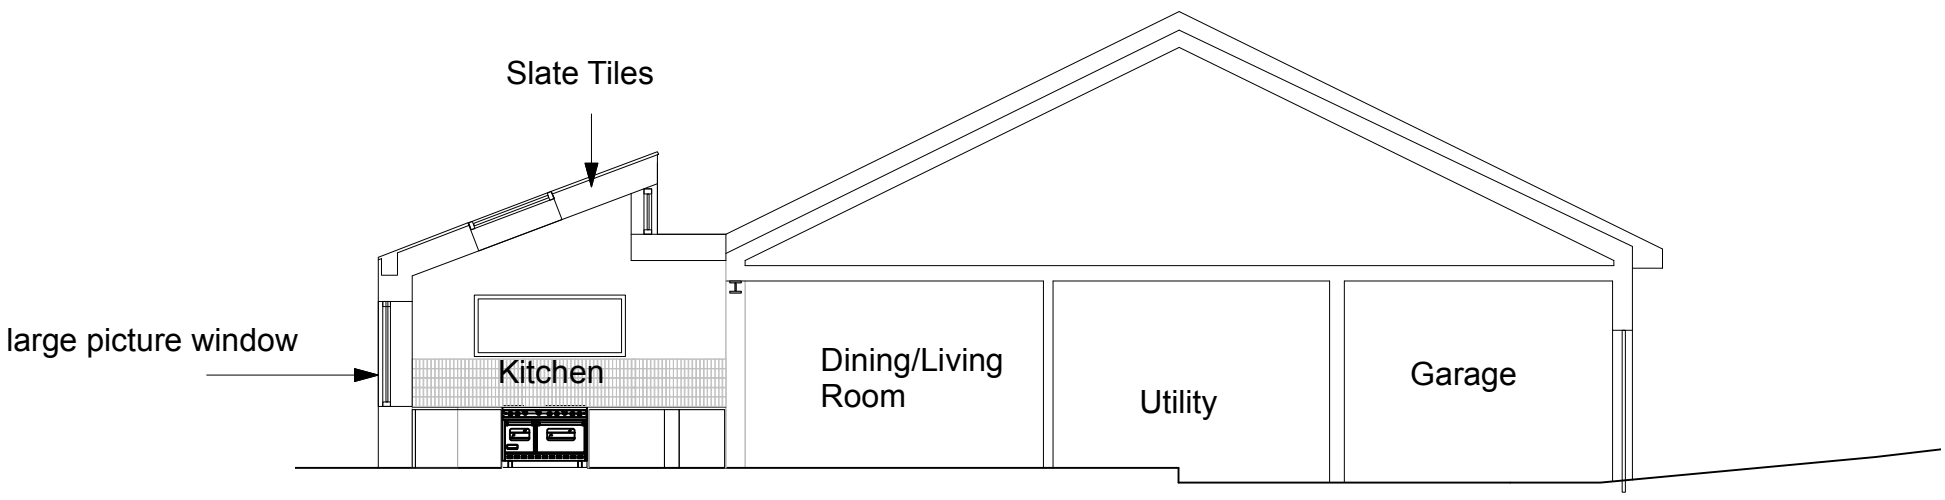

8 Proposed Section
Scale: 1:100

0m 2m 4m 6m 8m 10m

Proposed NW and NE Elevations and Proposed Section

Address: 25 Lemmington Way, Horsham, RH12 5JG

Scale: 1:100 at A3

Do not scale. All dimensions to be confirmed on site.
Information contained in this drawing is the sole copyright
of the designer and is not to be reproduced without permission.

ALL DIMENSIONS TO BE CHECKED ON SITE.

Drawing No: 24.12.15_25 Lemmington Way

AP Sheet 1 of 1 15.12.2024