3 Lower Street

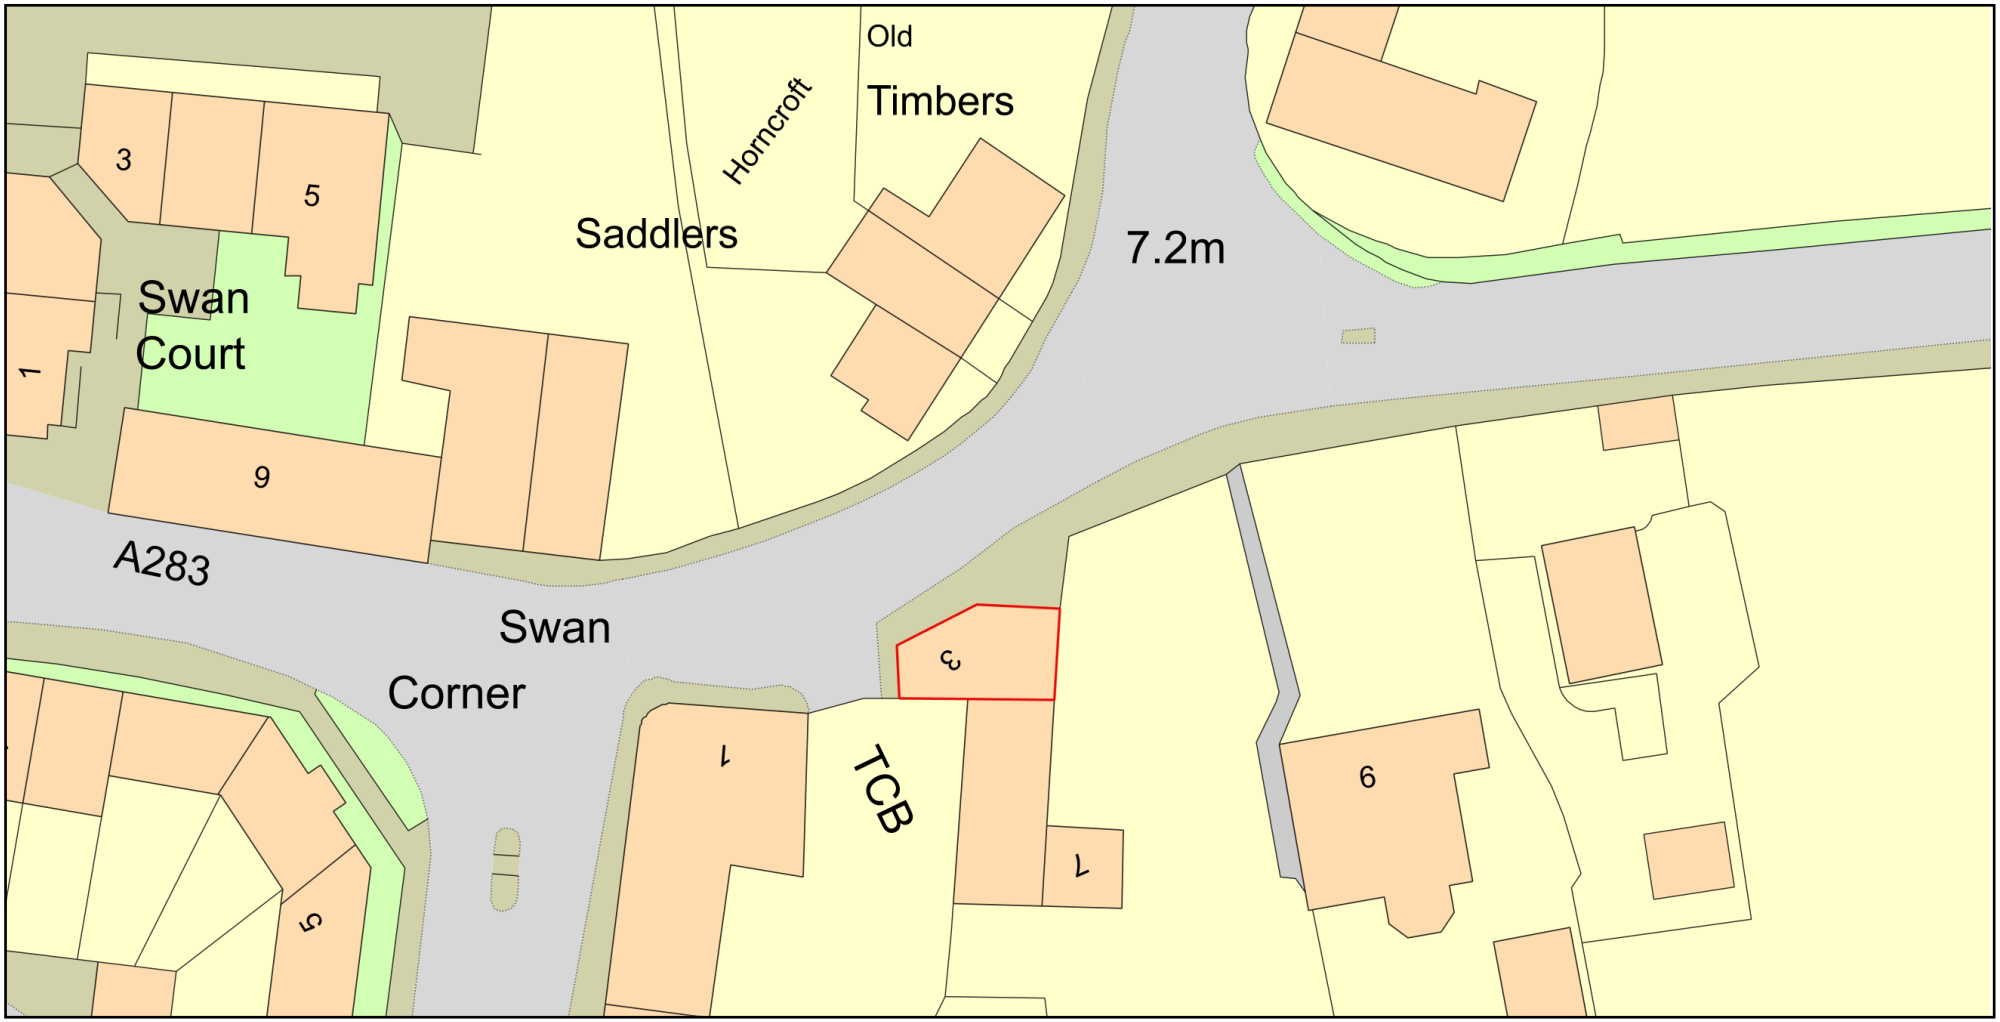

ReQuestaPlan

Plan Produced for:	Calum Stewart
Date Produced:	17 Jun 2025
Plan Reference Number:	TQRQM25168102633454
Scale:	1:500 @ A4

© Crown copyright and database rights 2025 OS 100042766