




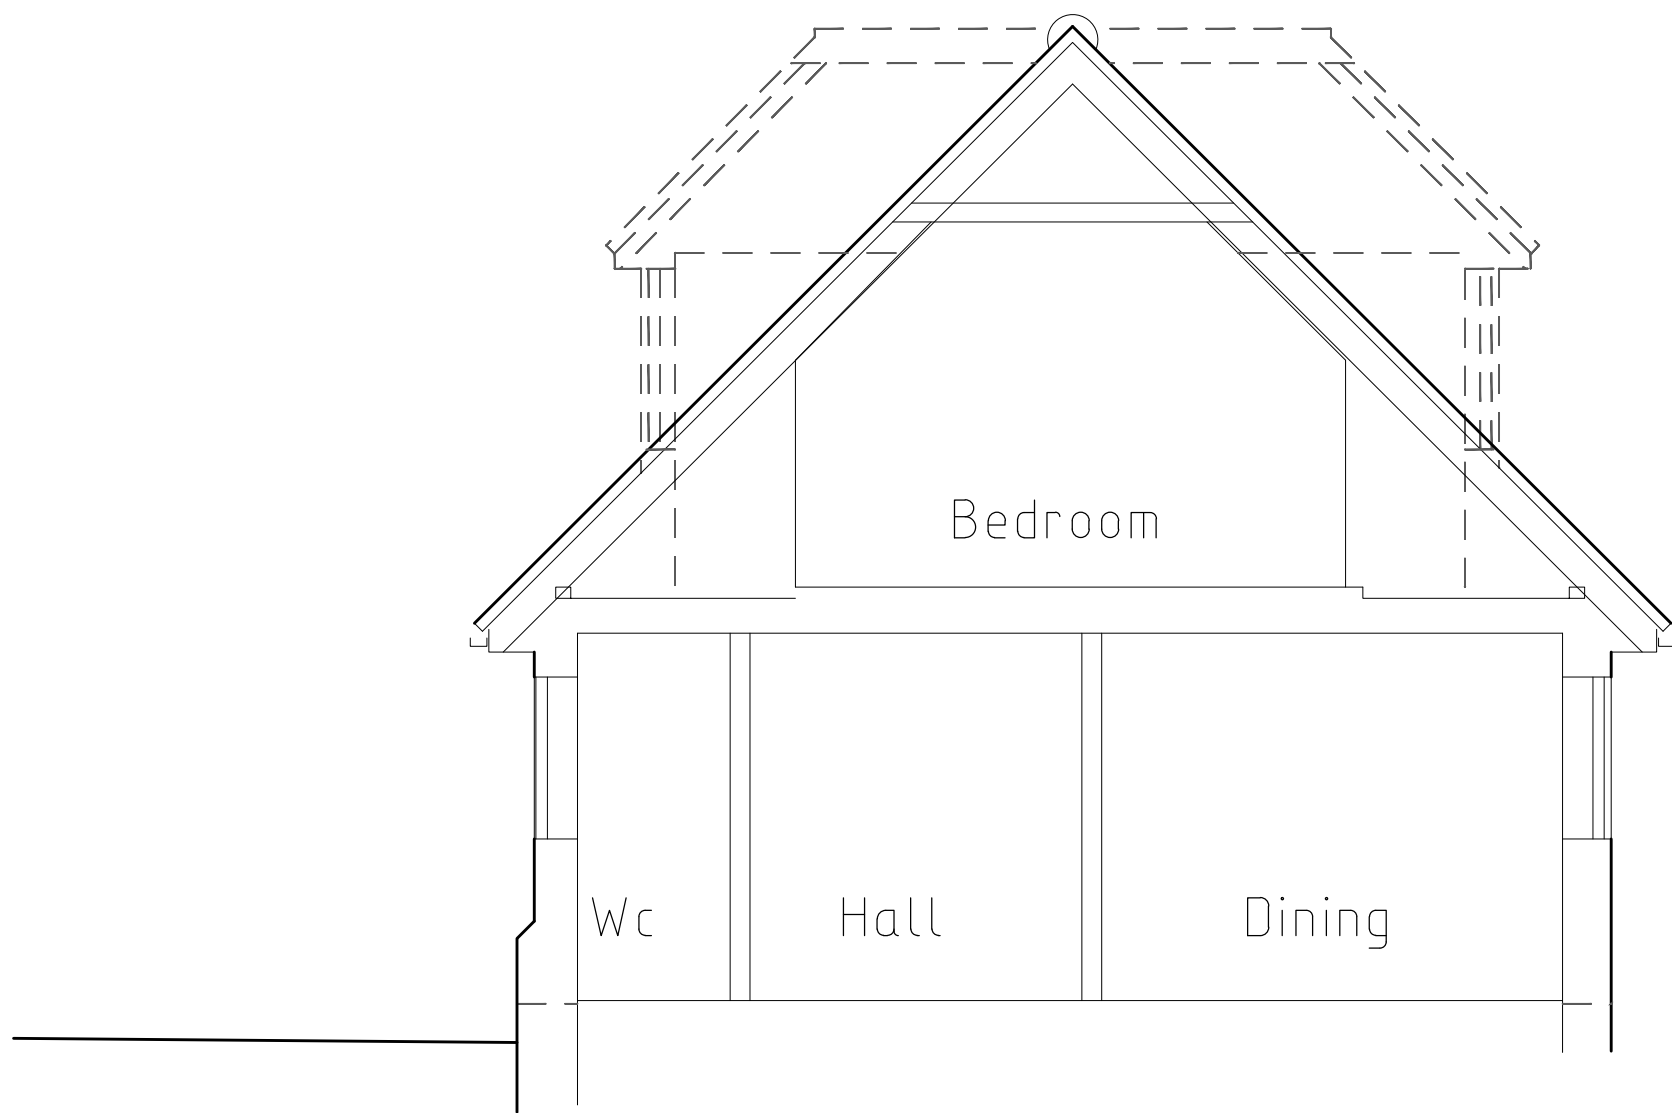

Section A - A 1 :50

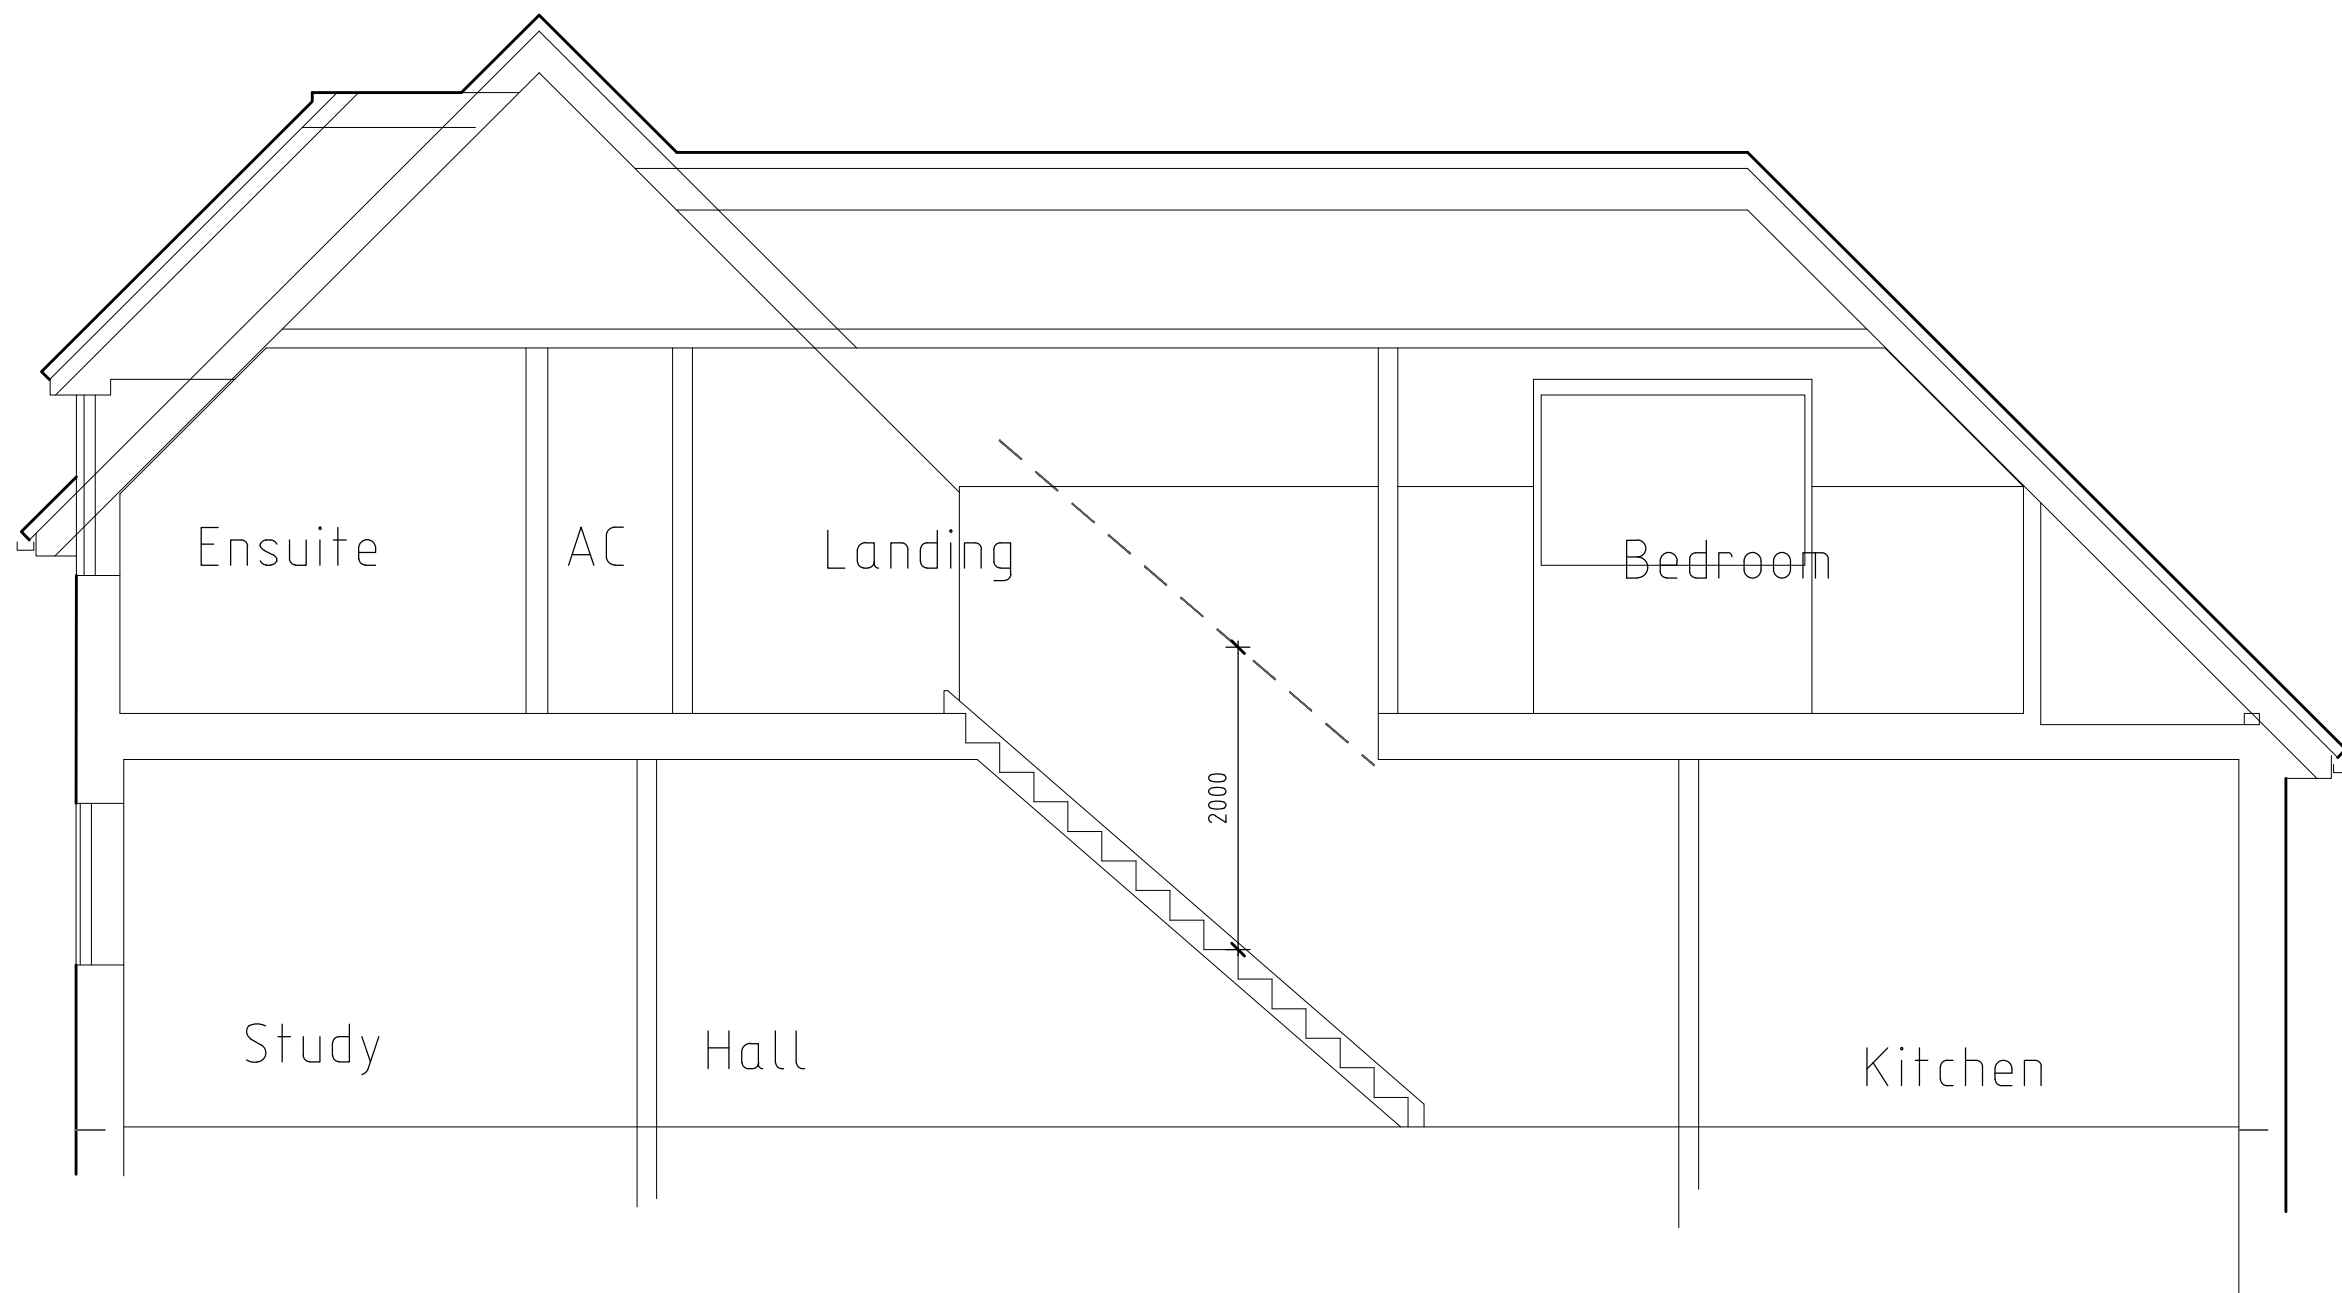

Section B - B 1 :50

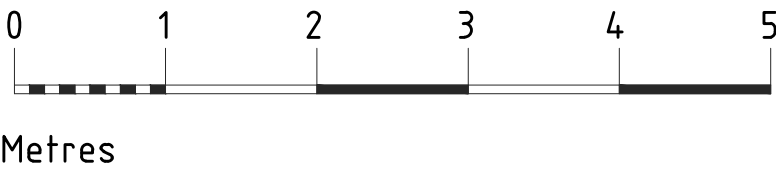

	Date	Revision
© copyright		
Client		
Mr & Mrs G Treasure		
Job Title		
36 Rookwood Park , Horsham, RH12 1UB.		
Drawing Title		
As Existing Sections		
Scale AS @ A1		
Date	May 2026	Drawn by JRB
Drawing No.		Rev.
S/26/ 13		-