



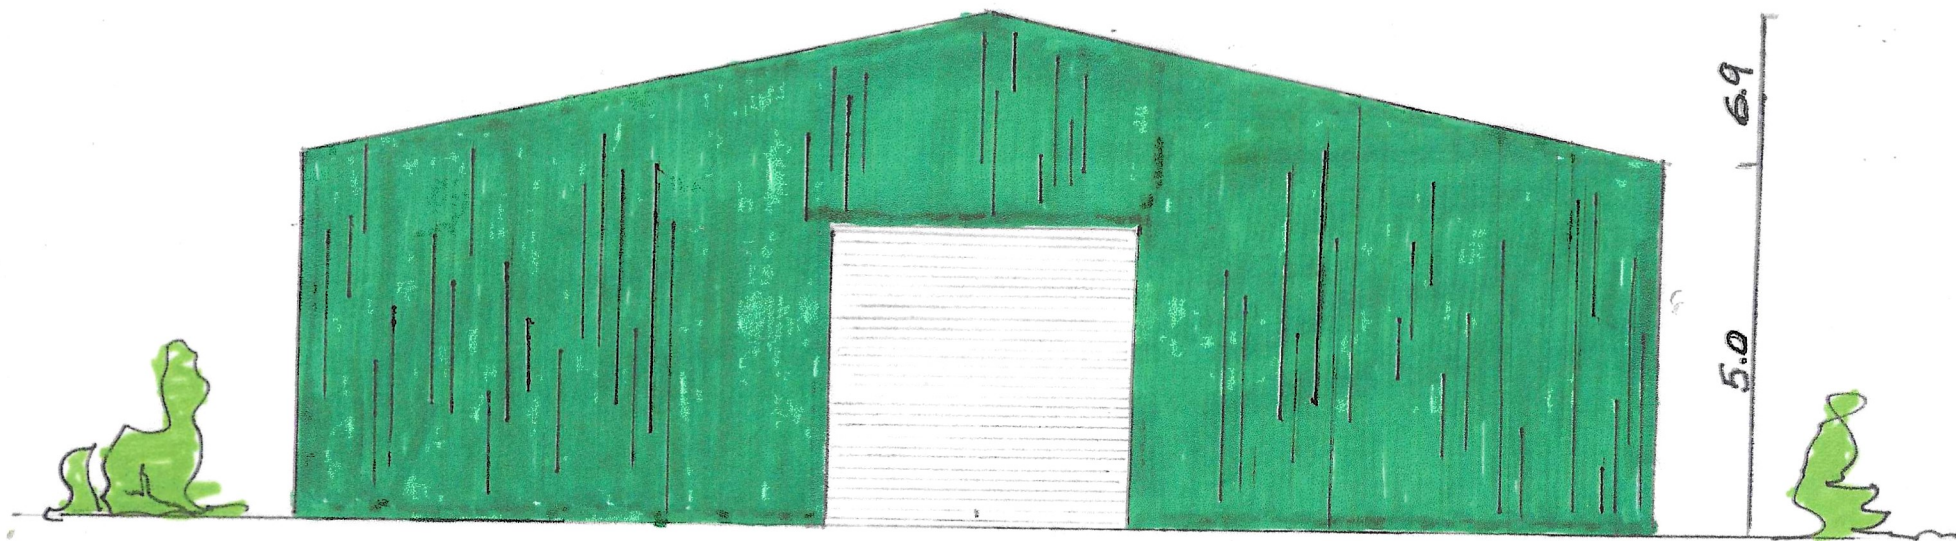

EAST ELEVATION. 18

SCALE
1:100

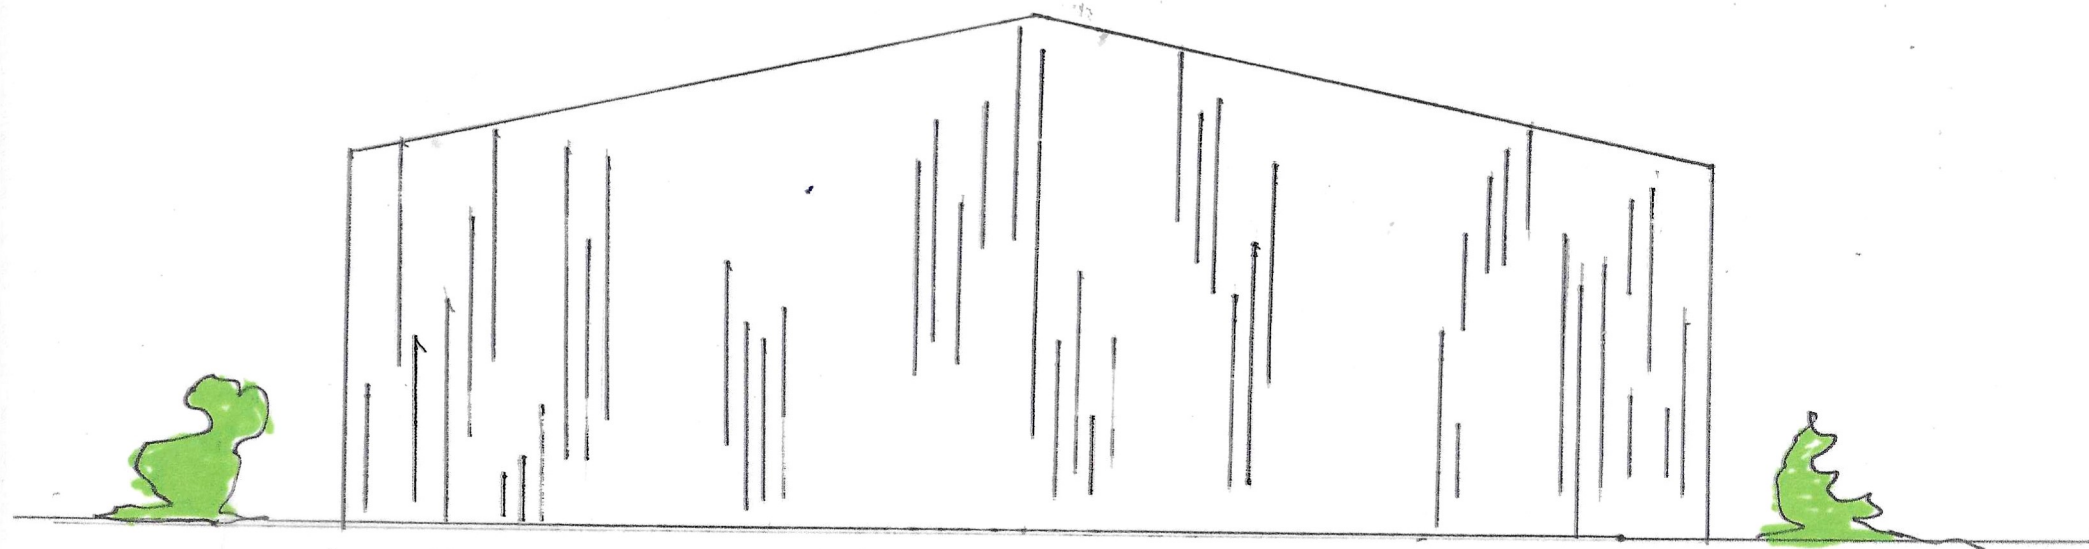

WEST ELEVATION.