

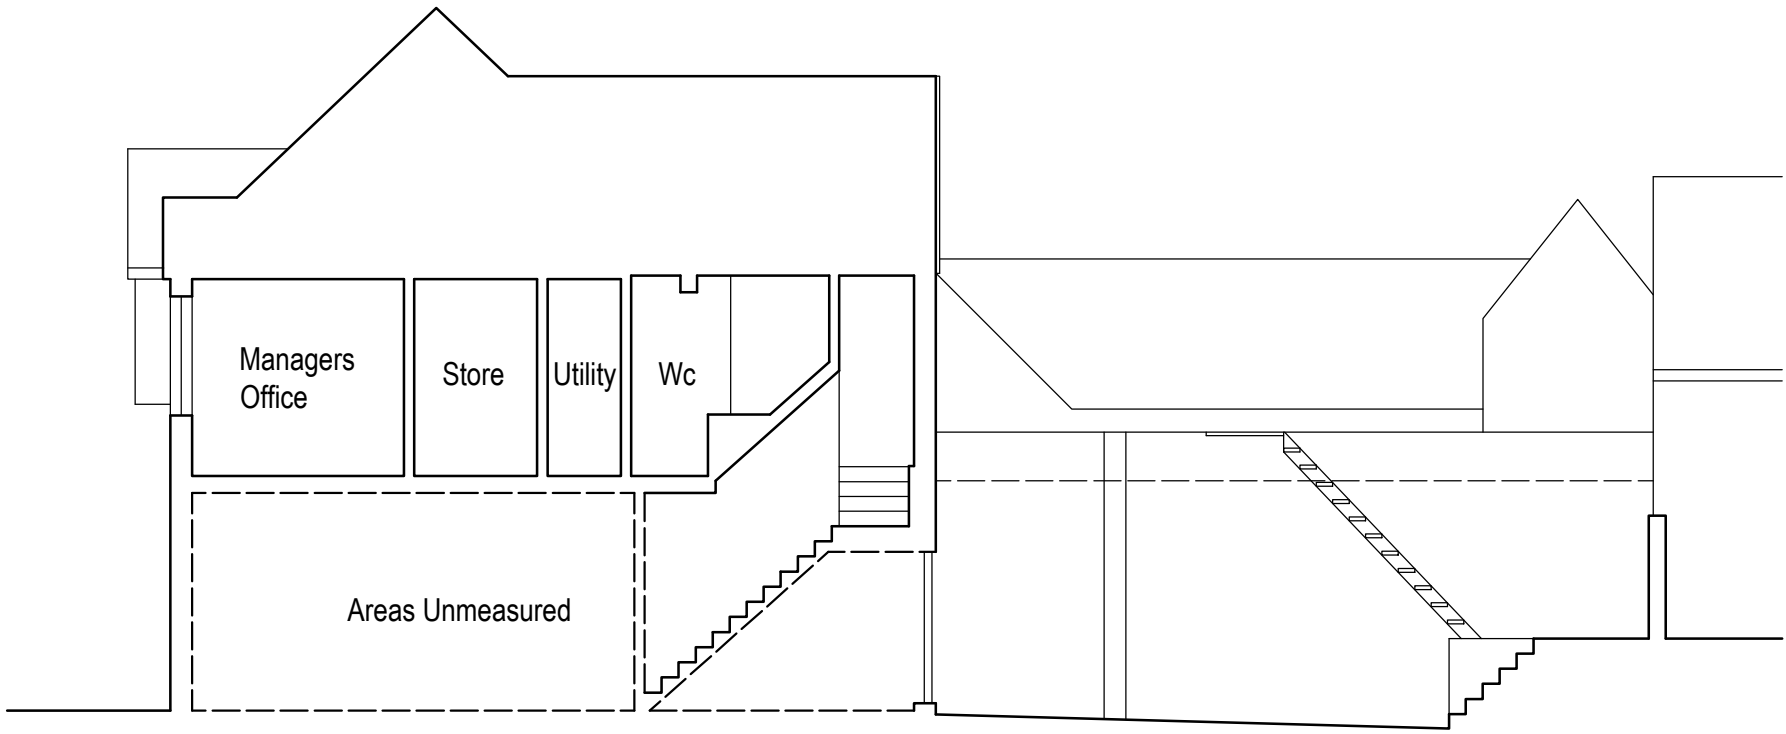


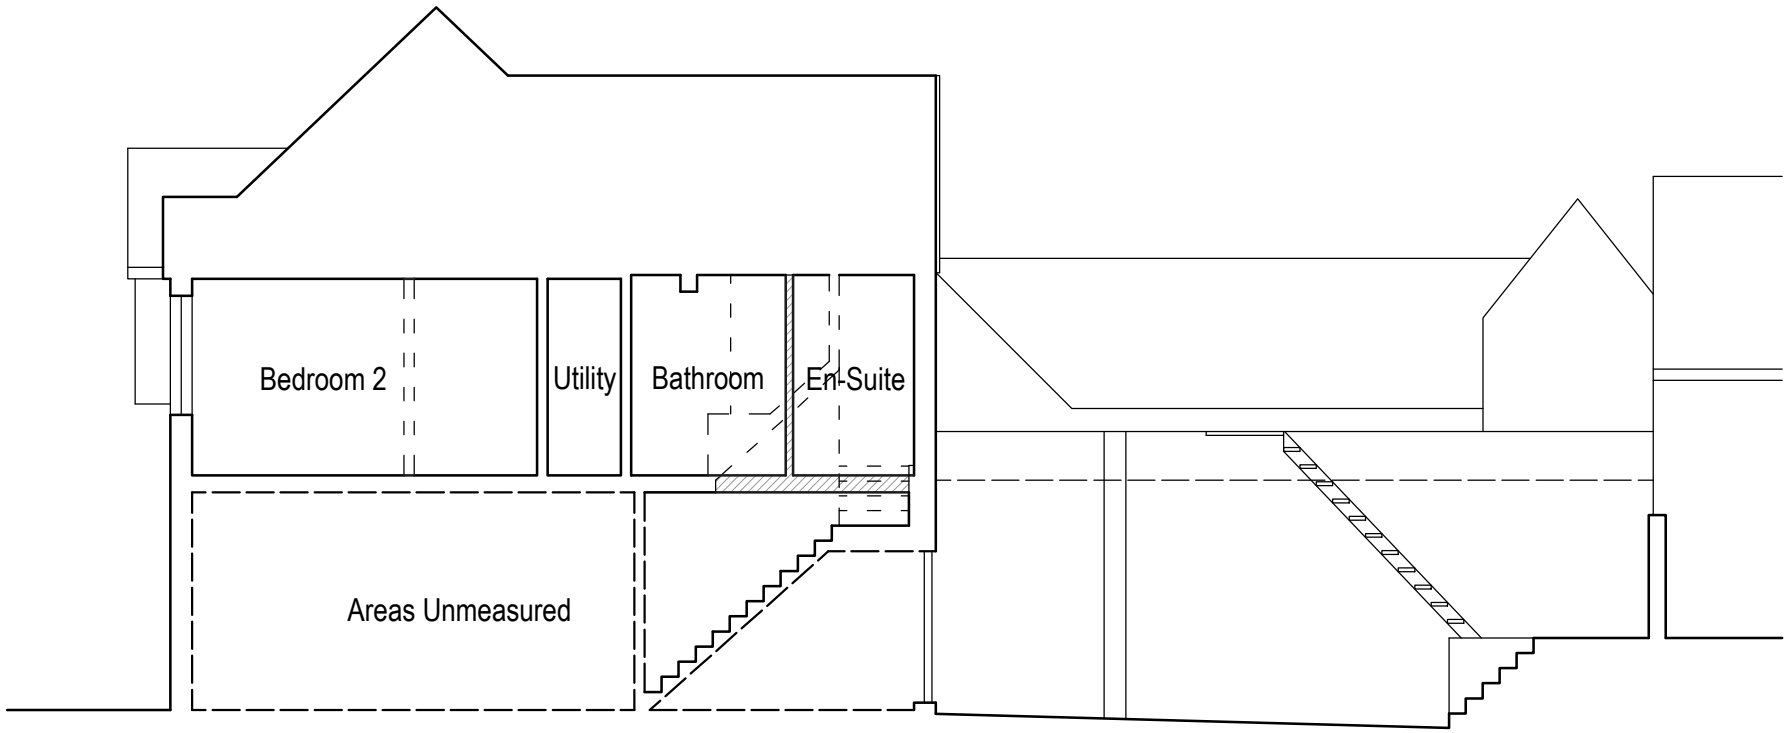

Section As Existing @ 1:100

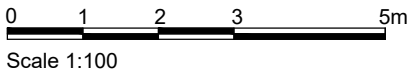

Section As Proposed @ 1:100

Rev	Description				Date
Job Reference				Client	
First Floor Flat 56 B West Street Horsham				Mr Amarjeet	
Drawing Title				Drawing No	Rev
Section As Existing & Proposed				ADC 1730 / 03	
Date	Scale	Dwg Size	Plot Style	Drawn	Checked
13.07.26	1:100	A3	ADCgreyscale	ZD	AD

All dimensions to be checked on site and do not scale from this drawing. This drawing should be approved by Local Authority Building Control or other appropriate checking authority prior to commencement of work. This drawing should not be reproduced without the prior consent of the author

ADC Alistair Dodd
Consulting

Architectural Services

Citibase Brighton . 95 Ditchling Road
Brighton . East Sussex . BN1 4ST
Tel: 01273 558330
Email: info@adcbrighton.co.uk
www.adcbrighton.com