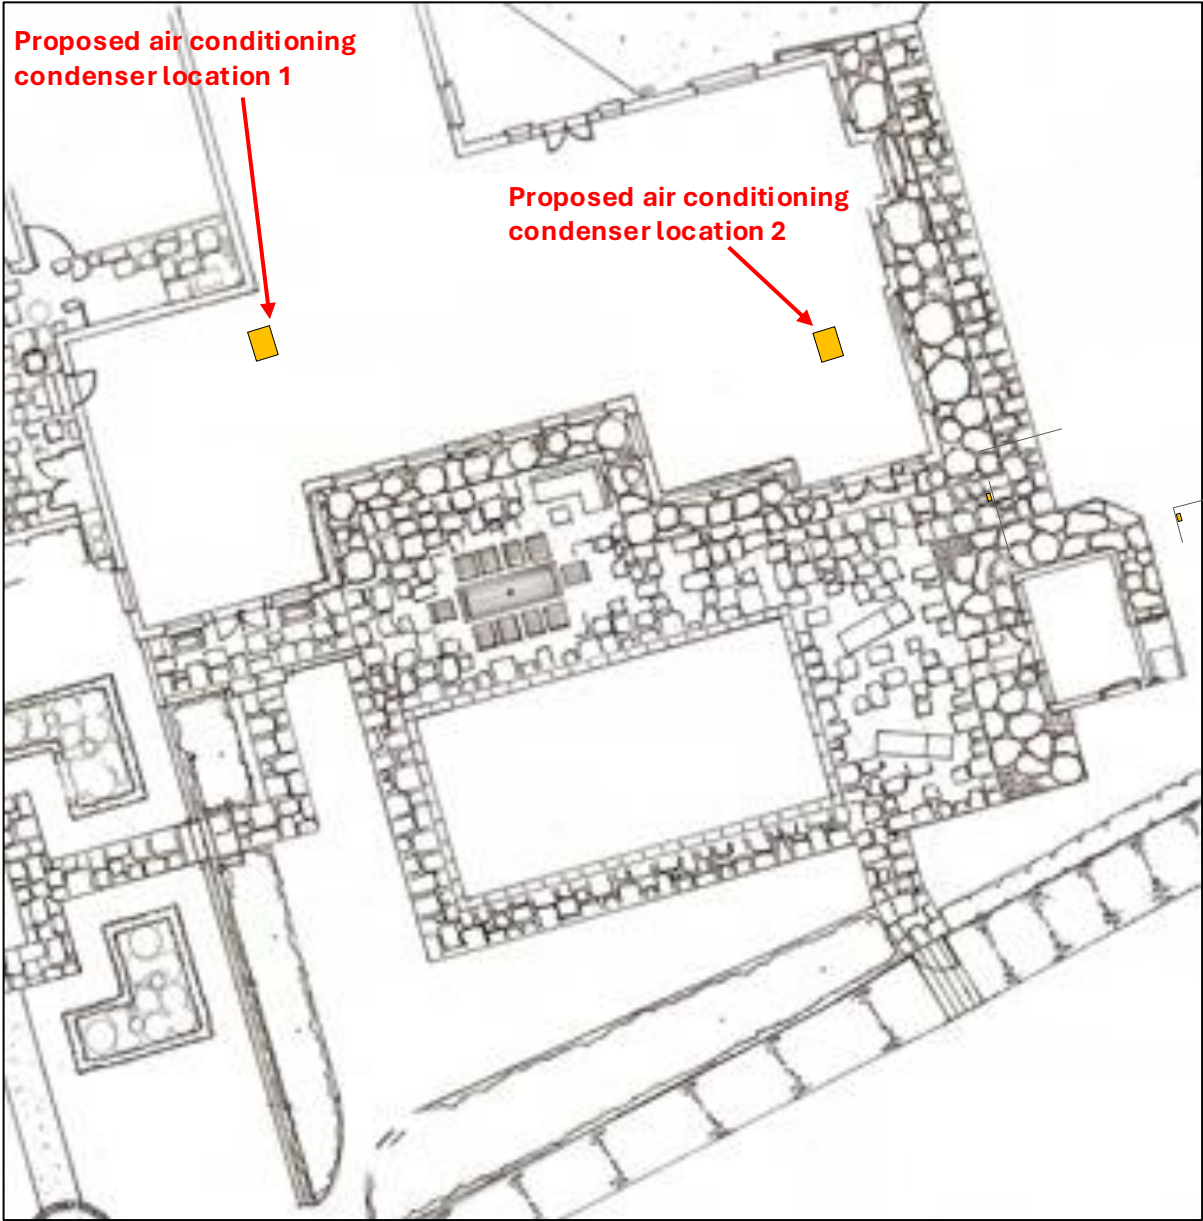


Project Title: Bonwycks Place, Ifield Wood, Ifield, Crawley RH11 0LE		
Drawing Title: Air Conditioning Installation Block Plan		
Drawing No: Air-Con / 06-26 / 002 v5	Page 1 of 1	
Scale: 1:200 @ A4	Aug 2026	Planning
© Copyright 2026		