
FRONT ELEVATION

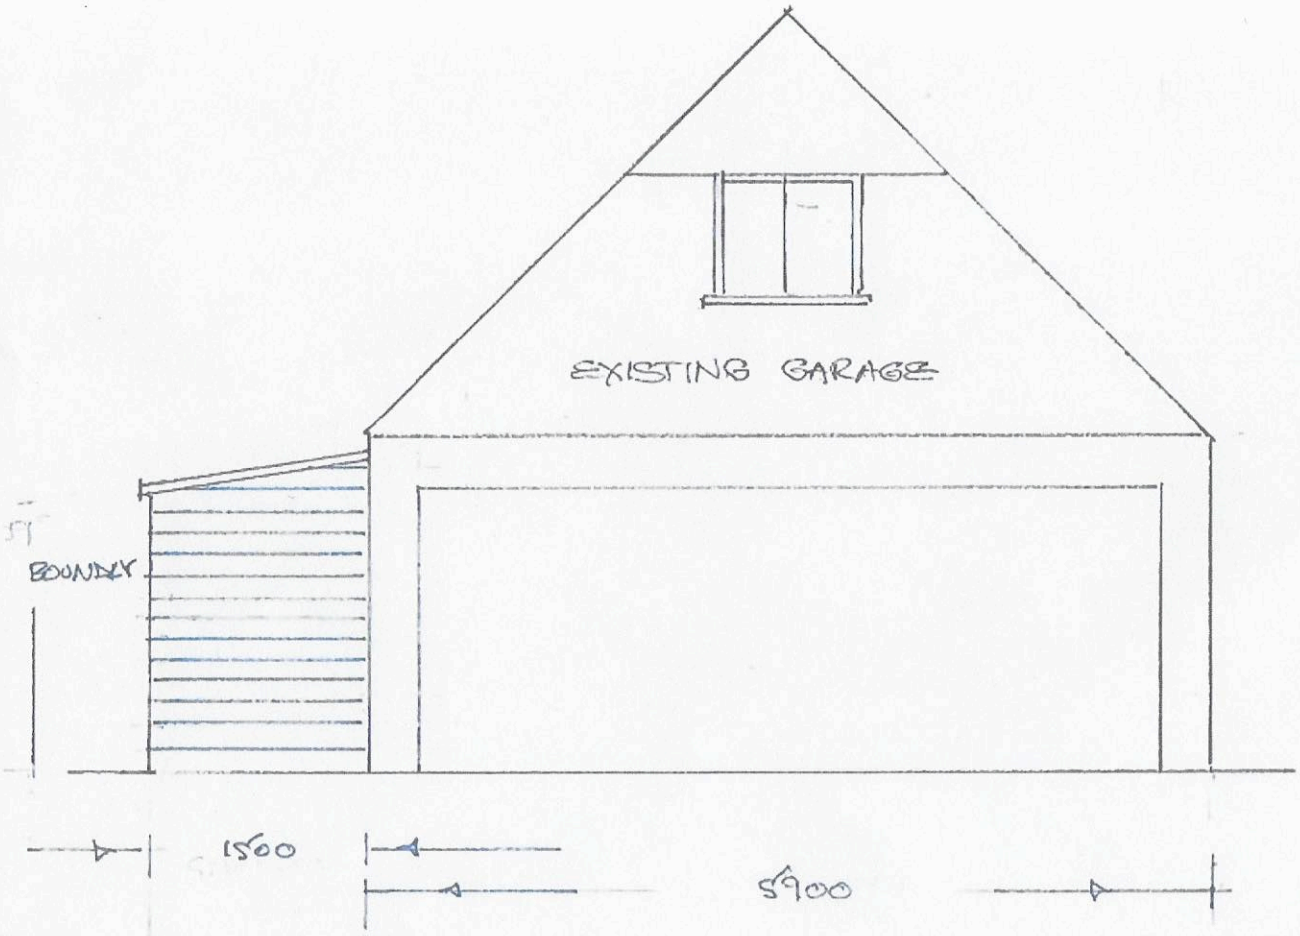

GARDEN STORE

TIMBER FRAME ON CONCRETE BASE. 9° ROOF PITCH WITH STEEL PROFILE ROOF OVER. 150 FEATHER EDGE BOARDS. TO MATCH EXISTING OUTBUILDINGS

1:50 SCALE

0 0.5m 1m 2m

Scale 1:50cm

GARDEN STORE AT
THE OLD SCHOOL HOUSE
LYNWICK STREET
RH12 3DG 01

DRAWN BY BA GUNTHER 11 NOV 2025