
SIDE ELEVATION

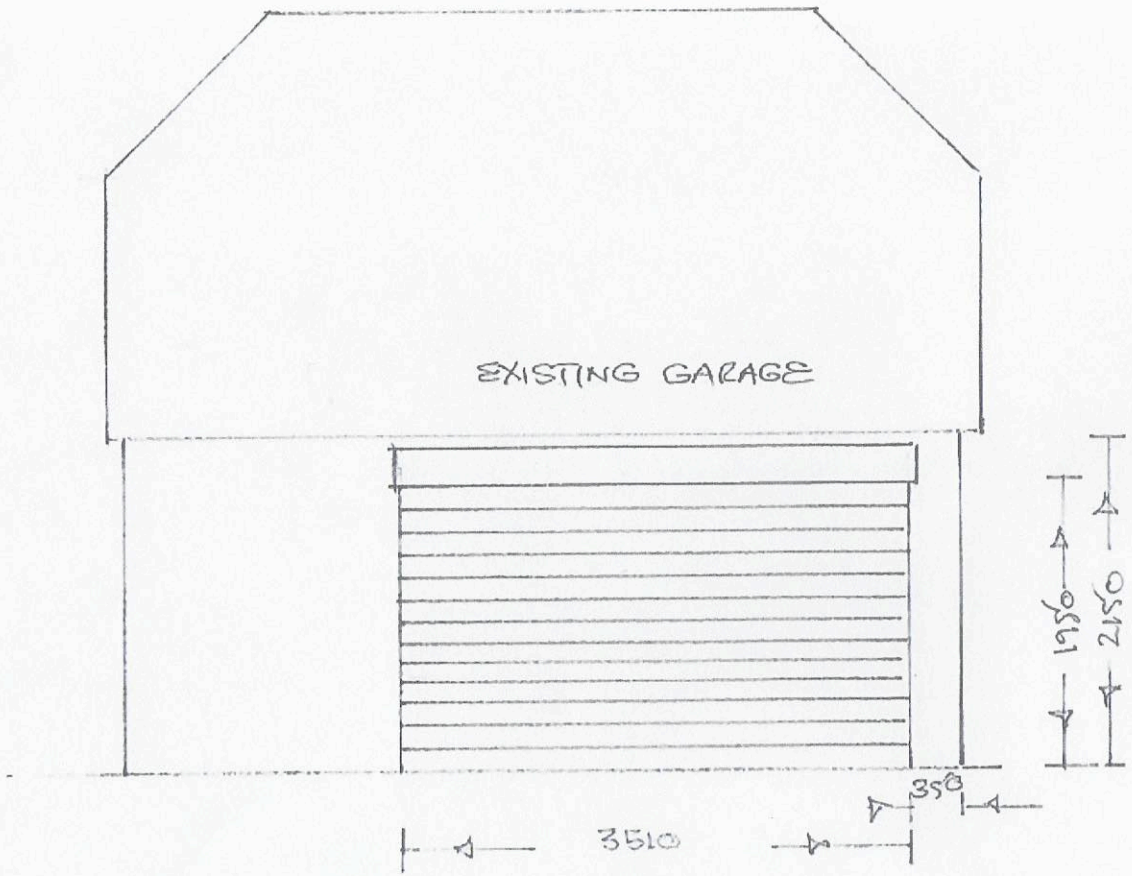

GARDEN STORE
TIMBER FRAME ON CONCRETE BASE. 90° ROOF PITCH WITH STEEL PROFILE ROOF OVER. 150 FEATHER EDGE BOARDS TO MATCH EXISTING OUT BUILDINGS
1:50 SCALE

0 0.5m 1m 2m

Scale 1:50cm

GARDEN STORE AT
THE OLD SCHOOL HOUSE
LYNWICK STREET
RH12 3DG 02

DRAWN BY B A GUNTHER 11 NOV 2025