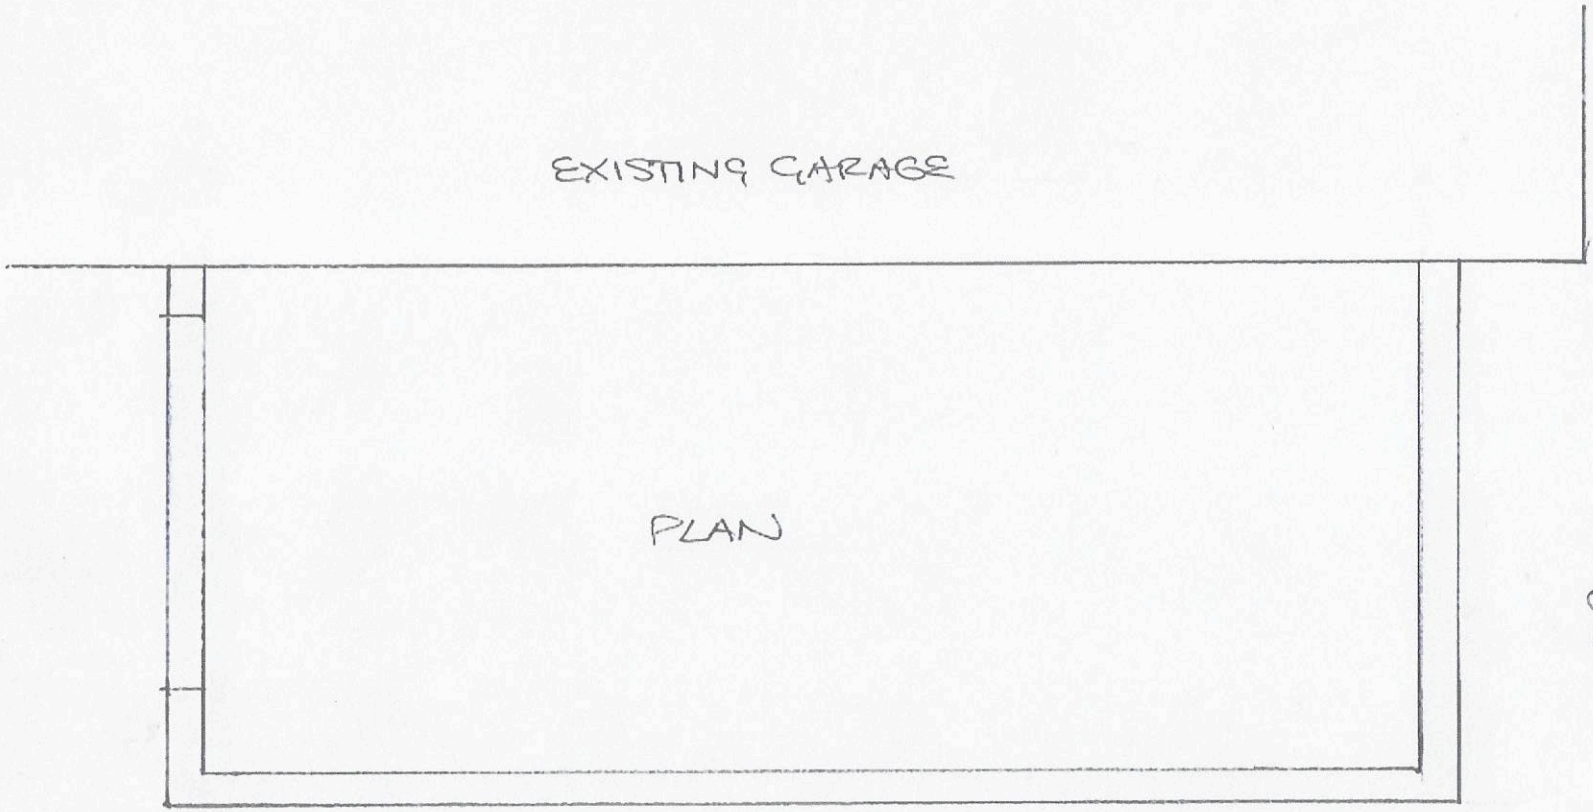


0 0.5m 1m

SCALE 1:20cm

GARDEN STORE AT
THE OLD SCHOOL HOUSE
LYNWICK STREET
RH12 3DG

1:20 SCALE 04

DRAWN BY B A GUNTHER

11 NOV. 2025