


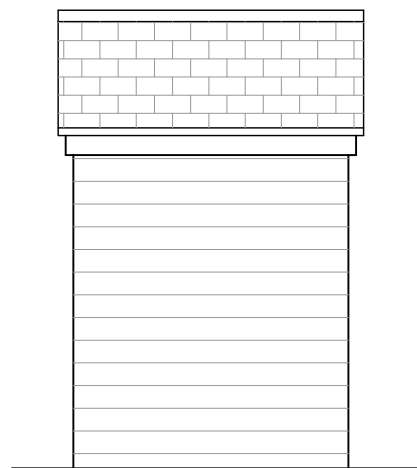
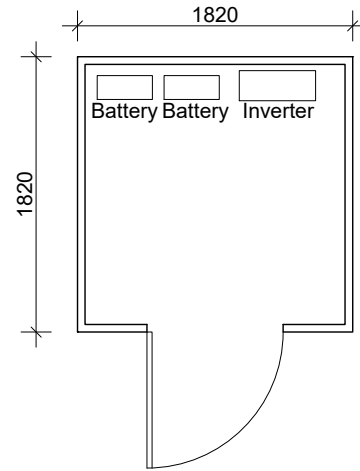


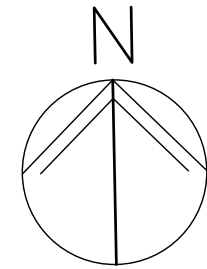


EAST

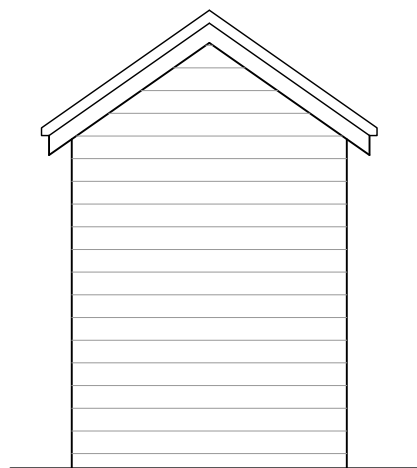

NORTH

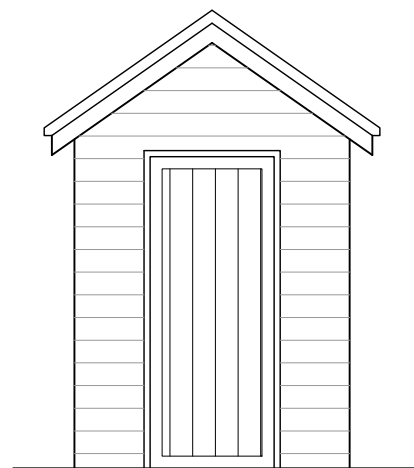

SOUTH

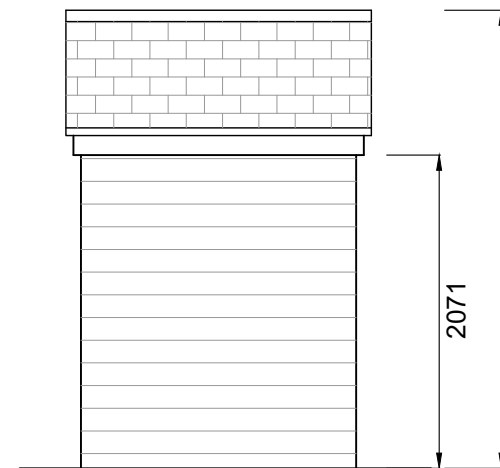


WEST



NOTES

1) All new and existing building work dimensions are critical to the construction process. 2) Cill and window heights indicated are taken internally and should be checked on site 3) This drawing is subject to copyright of Architectural Services. Reproduction only with written authority. 4) Drawing dimensions and scales to be checked prior to commencement of work. 5) All structural work where mentioned on this drawing is subject to a qualified structural and civil engineer calculations before building work commences. 6) These plans may be subject to Planning and/or Building Regulation approval, or any other statute in law before the commencement of building works. 7) All materials to match existing unless otherwise stated.







-	-	-
REV.	DATE	DESCRIPTION
CLIENT: Mr. & Mrs. Arnold Springlands, Fryland Lane, Wineham, Henfield, BN5 9BP.		
Architectural Services t : 01428 879450 / 01243 767440 w: architectural-services.co.uk		
DRAWING: Proposed Battery shed		
1:100 0 1 2 3 4 5 1:50 0 0.5 1.0 1.5 2.0 2.5		
DRG NO. 11/047-021	DATE: 03/02/26	SCALE: A3: 1:50

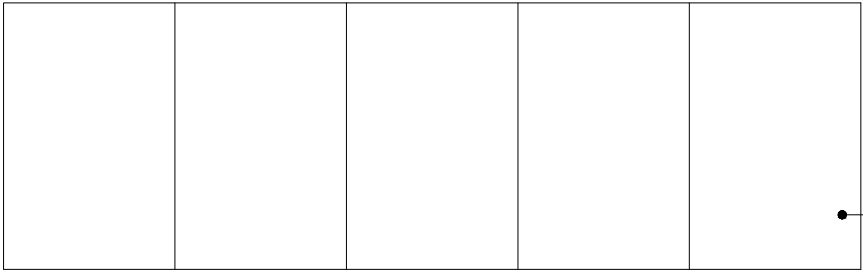




25 No. 450 W solar panels
for domestic usage

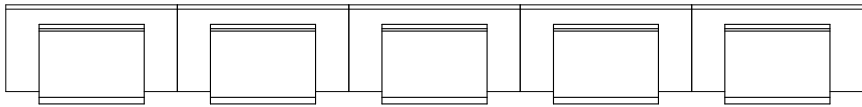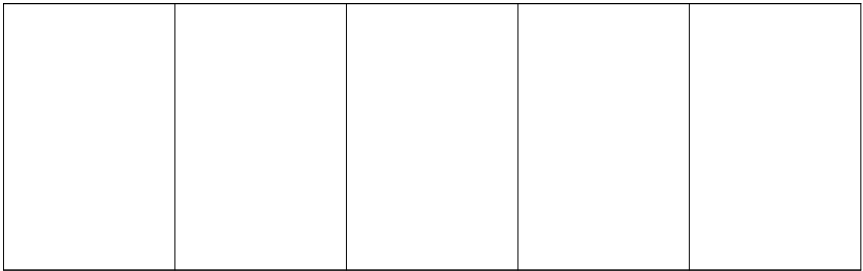

NORTH ELEVATION (Solar panels on plastic solar ballast mounting tubs)

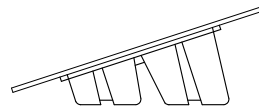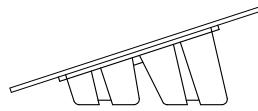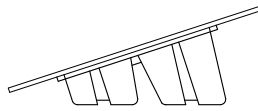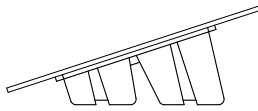
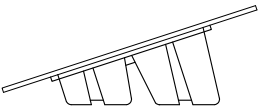
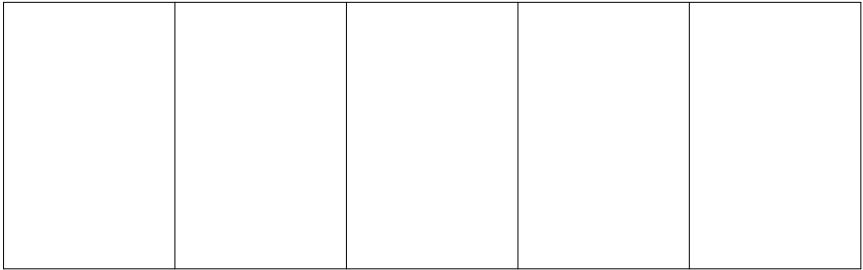


EAST ELEVATION (Solar panels on plastic solar ballast mounting tubs)


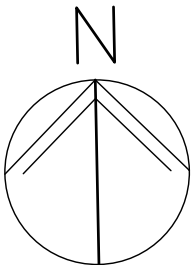
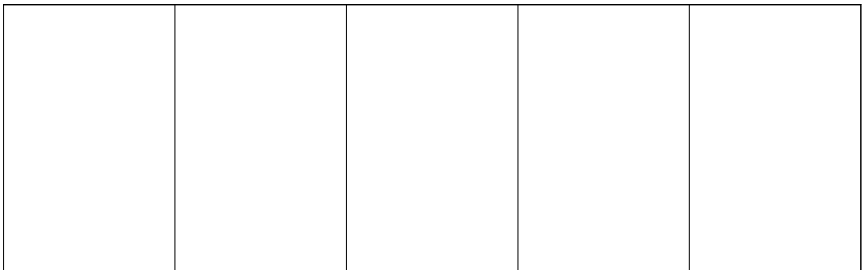
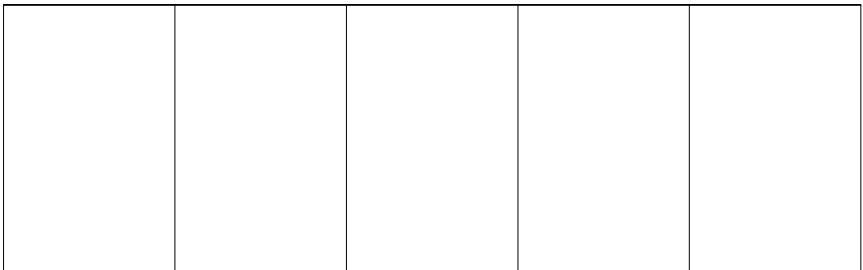


NOTES
1) All new and existing building work dimensions are critical to the construction process. 2) Cill and window heights indicated are taken internally and should be checked on site 3) This drawing is subject to copyright of Architectural Services. Reproduction only with written authority. 4) Drawing dimensions and scales to be checked prior to commencement of work. 5) All structural work where mentioned on this drawing is subject to a qualified structural and civil engineer calculations before building work commences. 6) These plans may be subject to Planning and/or Building Regulation approval, or any other statute in law before the commencement of building works. 7) All materials to match existing unless otherwise stated.

-	-	-
REV.	DATE	DESCRIPTION
CLIENT: Mr. & Mrs. Arnold Springlands, Fryland Lane, Wineham, Henfield, BN5 9BP.		
Architectural Services t : 01428 879450 / 01243 767440 w: architectural-services.co.uk		
DRAWING: Proposed solar panels		
1:100	0 1 2 3 4 5	
1:50	0 0.5 1.0 1.5 2.0 2.5	
DRG NO. 11/047-022	DATE: 04/02/26	SCALE: A3: 1:50

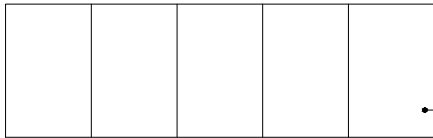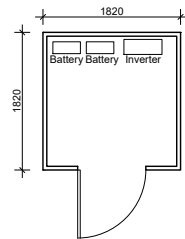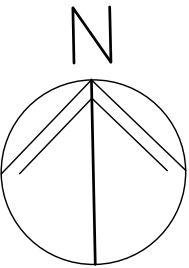


25 No. 450 W solar panels
for domestic usage

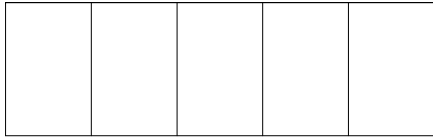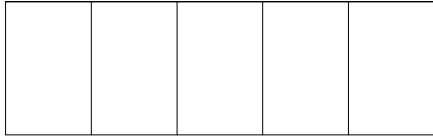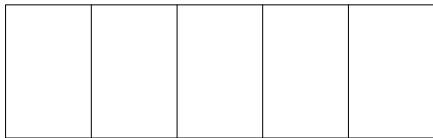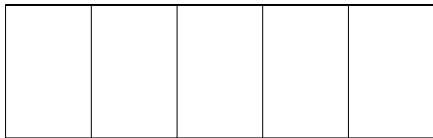

20m x 20m Aggregate base


NOTES
1) All new and existing building work dimensions are critical to the construction process. 2) Cill and window heights indicated are taken internally and should be checked on site 3) This drawing is subject to copyright of Architectural Services. Reproduction only with written authority. 4) Drawing dimensions and scales to be checked prior to commencement of work. 5) All structural work where mentioned on this drawing is subject to a qualified structural and civil engineer calculations before building work commences. 6) These plans may be subject to Planning and/or Building Regulation approval, or any other statute in law before the commencement of building works. 7) All materials to match existing unless otherwise stated.

-	-	-
REV.	DATE	DESCRIPTION
CLIENT: Mr. & Mrs. Arnold Springlands, Fryland Lane, Wineham, Henfield, BN5 9BP.		
Architectural Services t : 01428 879450 / 01243 767440 w: architectural-services.co.uk		
DRAWING: Solar panels site plan		
1:100 0 1 2 3 4 5 1:50 0 0.5 1.0 1.5 2.0 2.5		
DRG NO. 11/047-023	DATE: 04/02/26	SCALE: A3: 1:100

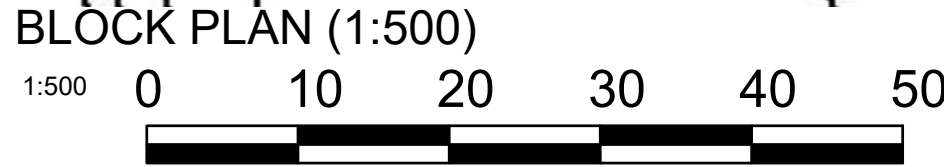

NOTES

1) All new and existing building work dimensions are critical to the construction process. 2) Cill and window heights indicated are taken internally and should be checked on site 3) This drawing is subject to copyright of Architectural Services. Reproduction only with written authority. 4) Drawing dimensions and scales to be checked prior to commencement of work. 5) All structural work where mentioned on this drawing is subject to a qualified structural and civil engineer calculations before building work commences. 6) These plans may be subject to Planning and/or Building Regulation approval, or any other statute in law before the commencement of building works. 7) All materials to match existing unless otherwise stated.

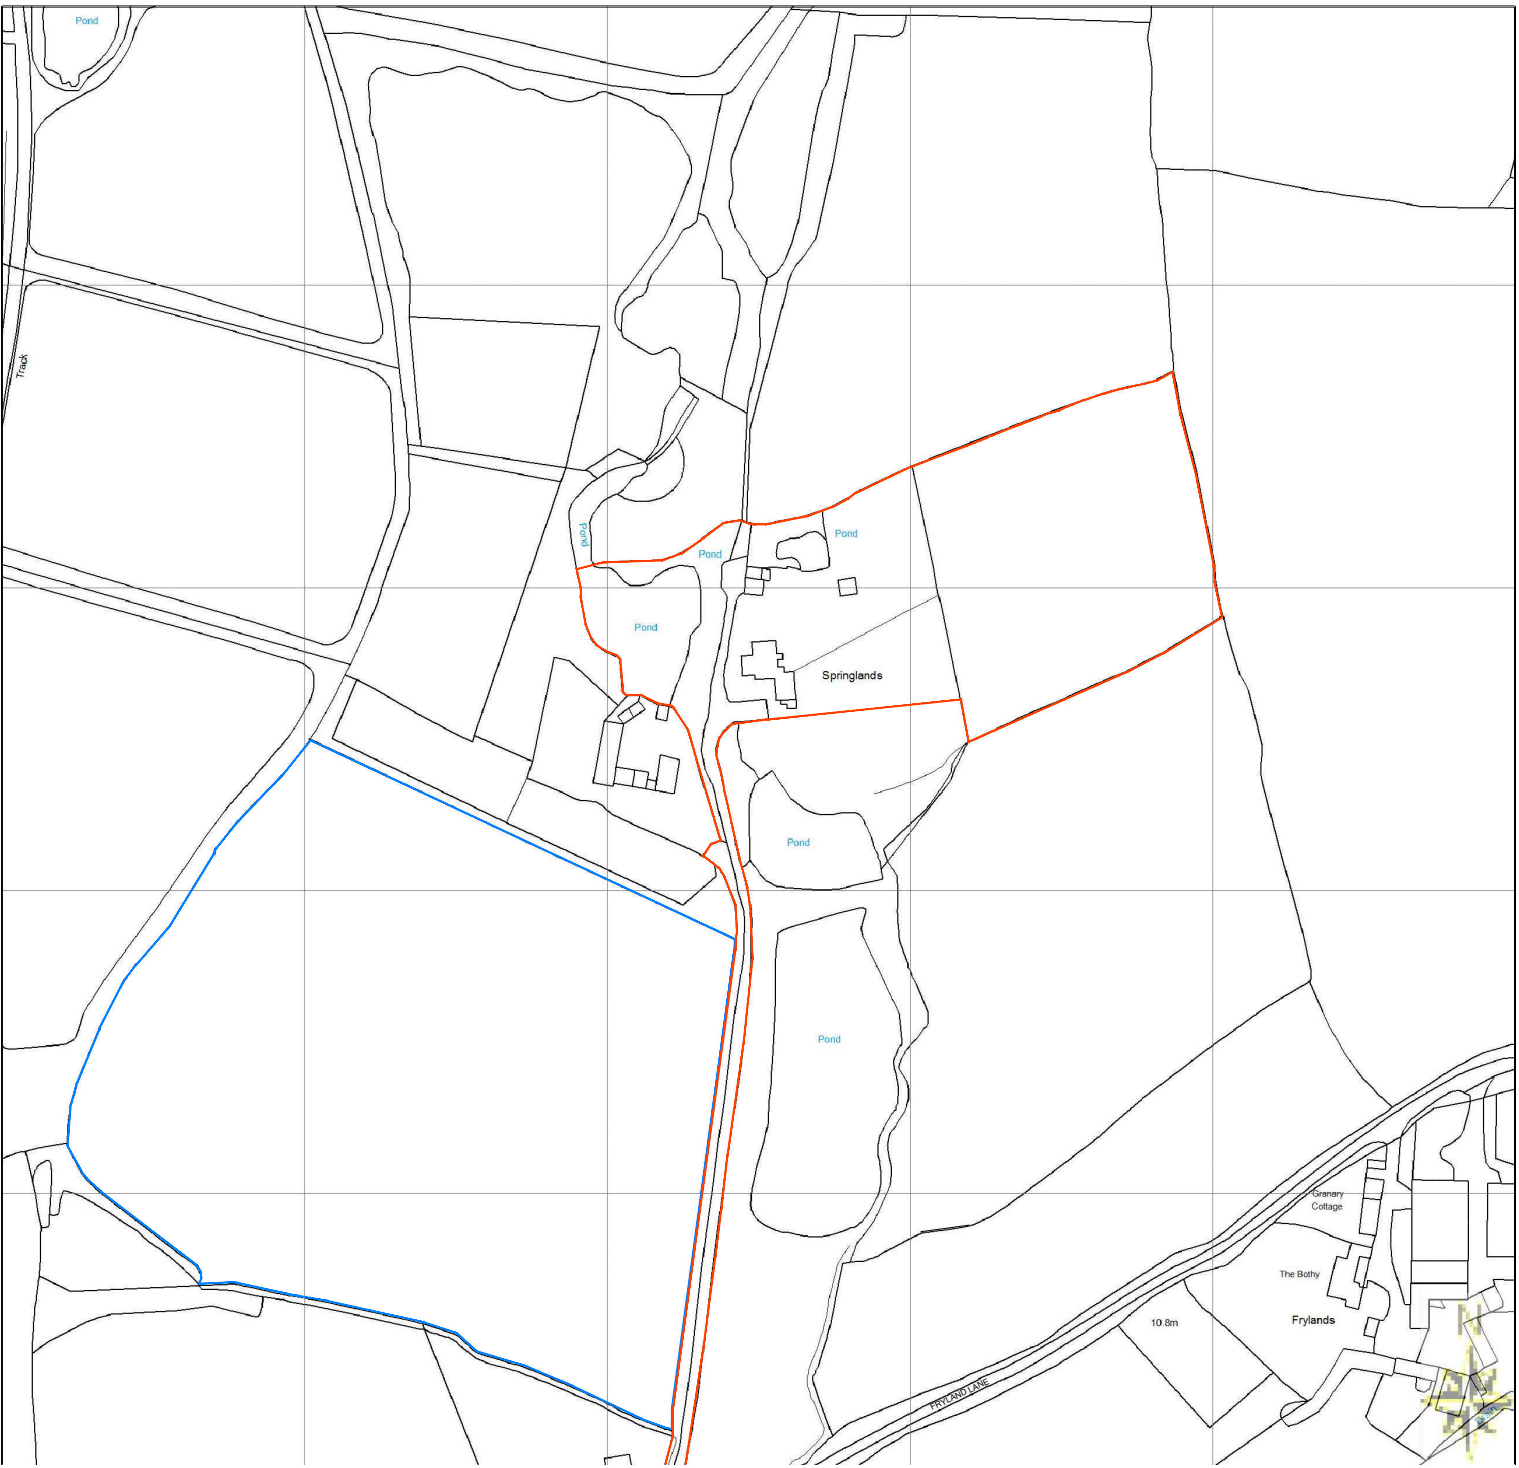

© Crown copyright and database rights 2026 OS 100047474

A.	10/08/26	Cable route added. Red line amended.
REV.	DATE	DESCRIPTION
CLIENT:		
Mr. & Mrs. Arnold		
Springlands, Fryland Lane,		
Wineham, Henfield, BN5 9BP.		
Architectural Services		
t : 01428 879450 / 01243 767440 w : architectural.uk.com		
DRAWING:		
Location Plan Stables		
1:1250 0 10 20 30 40 50 1:2500 0 20 40 60 80 100		
DRG NO.	DATE:	SCALE:
11/047-024	04/02/26	A2: 1:2500