


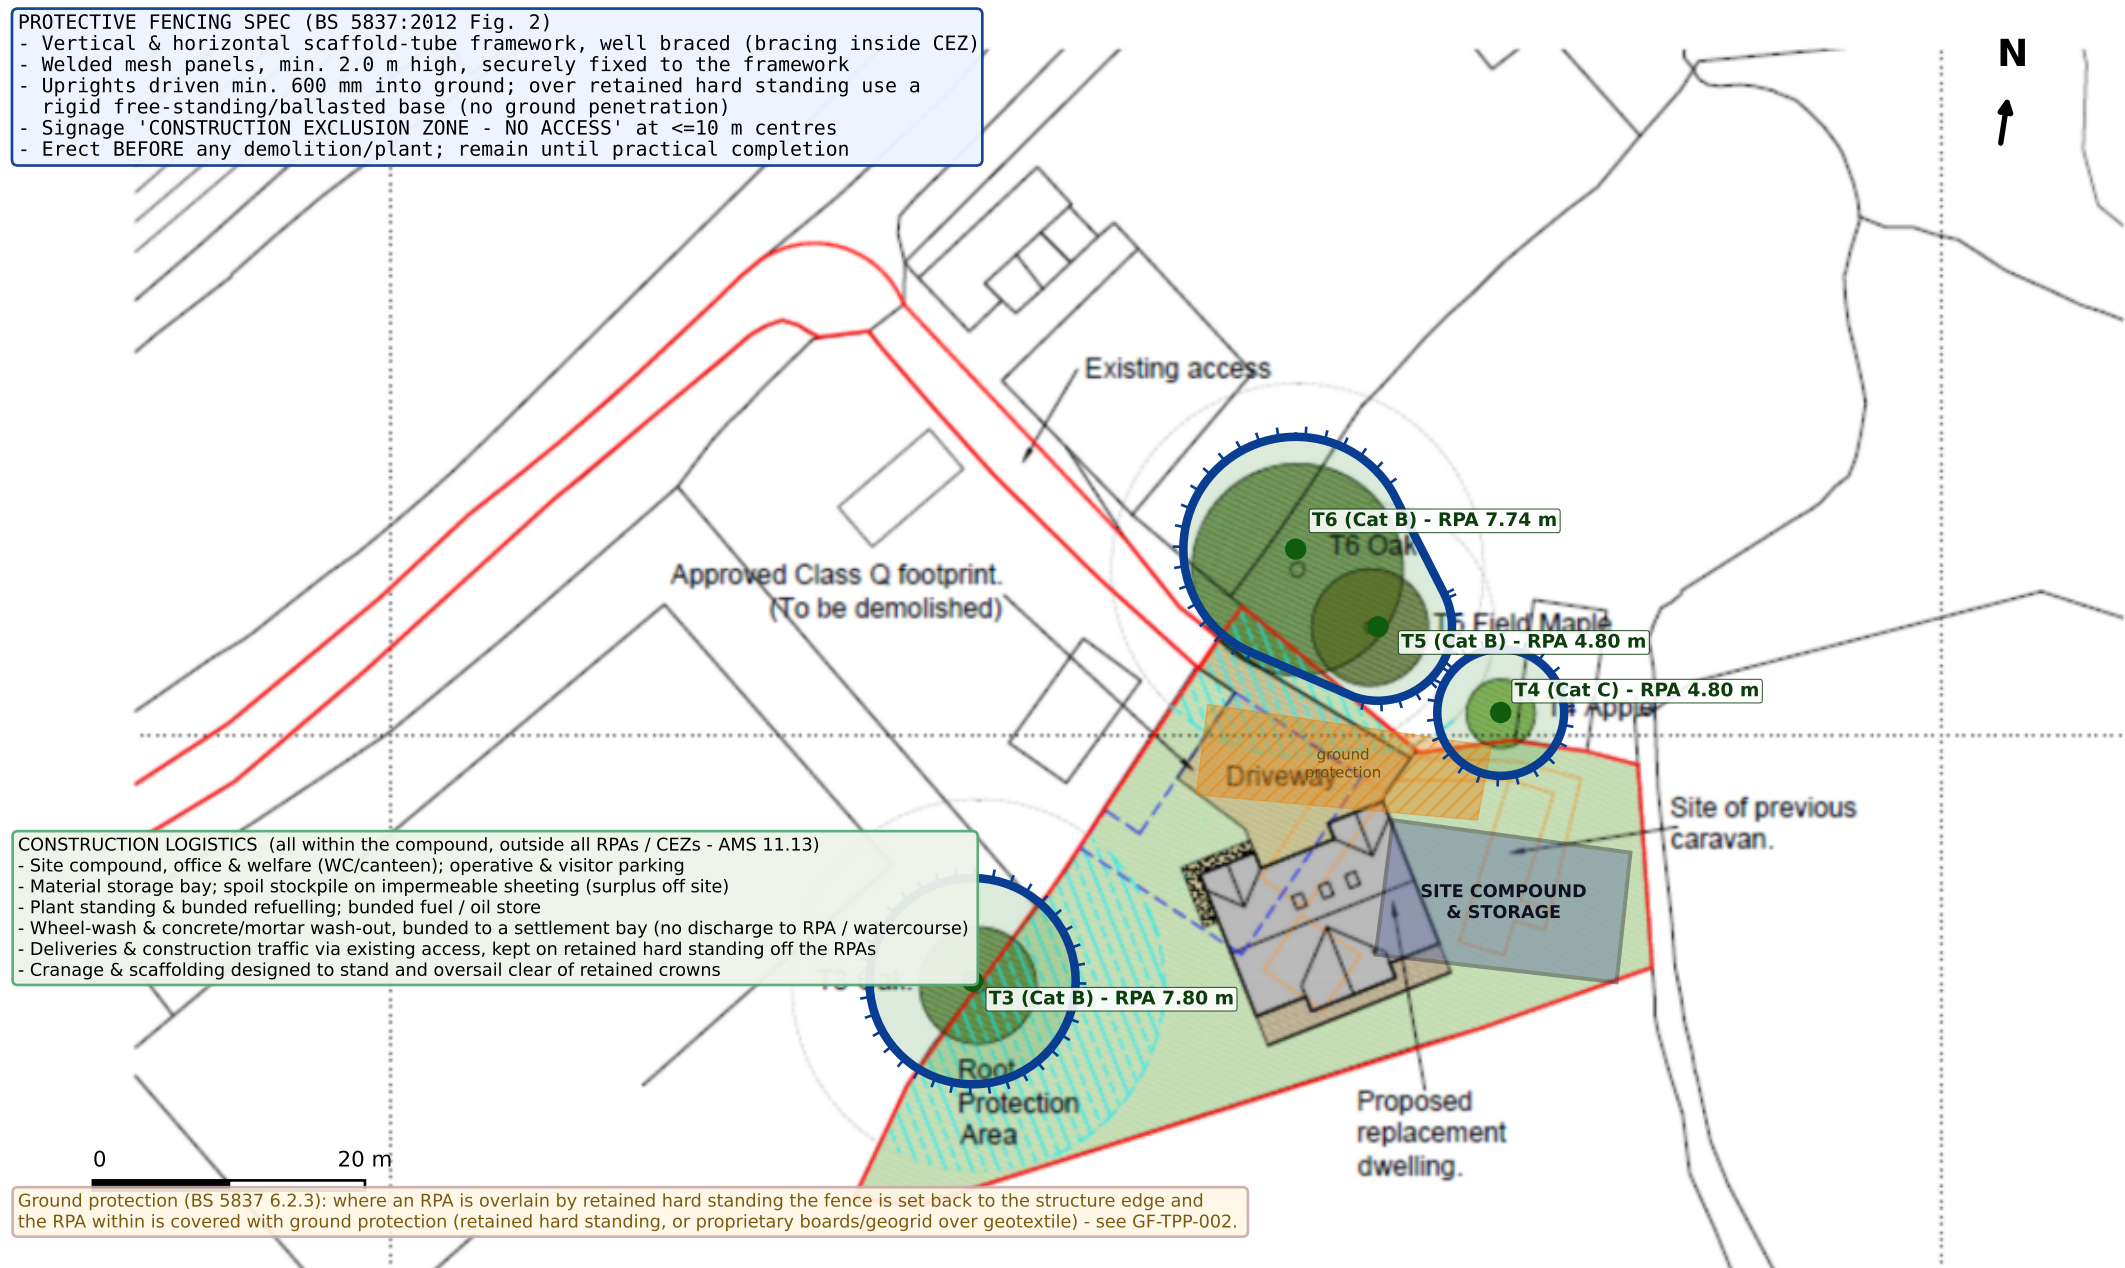

DRAWING TITLE
TREE PROTECTION & RPZ FENCING PLAN
BASE
Architect Proposed Layout Plan (154_2502 / Fig 4.1)
PROJECT
Replacement dwelling, Gorelands Farm
CLIENT
Mrs Georgina Obbard
PLANNING REF
DC/26/0597
DRAWING No
GF-TPP-001 Rev E
SCALE
Scale bar to govern (A3)
DATE
21 August 2026
PREPARED BY
Alfie Allingham BSc (Hons), FdSc, PTI
LEGEND
 RPZ fence = Construction Exclusion Zone (CEZ)
 Root Protection Area (= fenced RPZ area)
 Ground protection within RPA
 Site compound & storage (outside RPAs)
 Tree retained
NOTES
1. RPZ / protective fence set at each tree's RPA boundary, or the crown edge where larger; radii in Appendix A / Section 12.2. Trees plotted to the architect layout 154_2502 so the fencing is centred on each tree.
2. Site compound, welfare, parking, material & spoil storage, plant, wheel-wash & concrete wash-out located OUTSIDE all RPAs & CEZs (AMS 11.7).
3. Ground protection where an RPA overlies retained hard standing; fence set back to structure edge there (GF-TPP-002).
4. No excavation/storage/plant within any RPA; drainage & services routed clear of RPAs (AMS 11.10).
5. All works within RPAs under arboricultural supervision.