


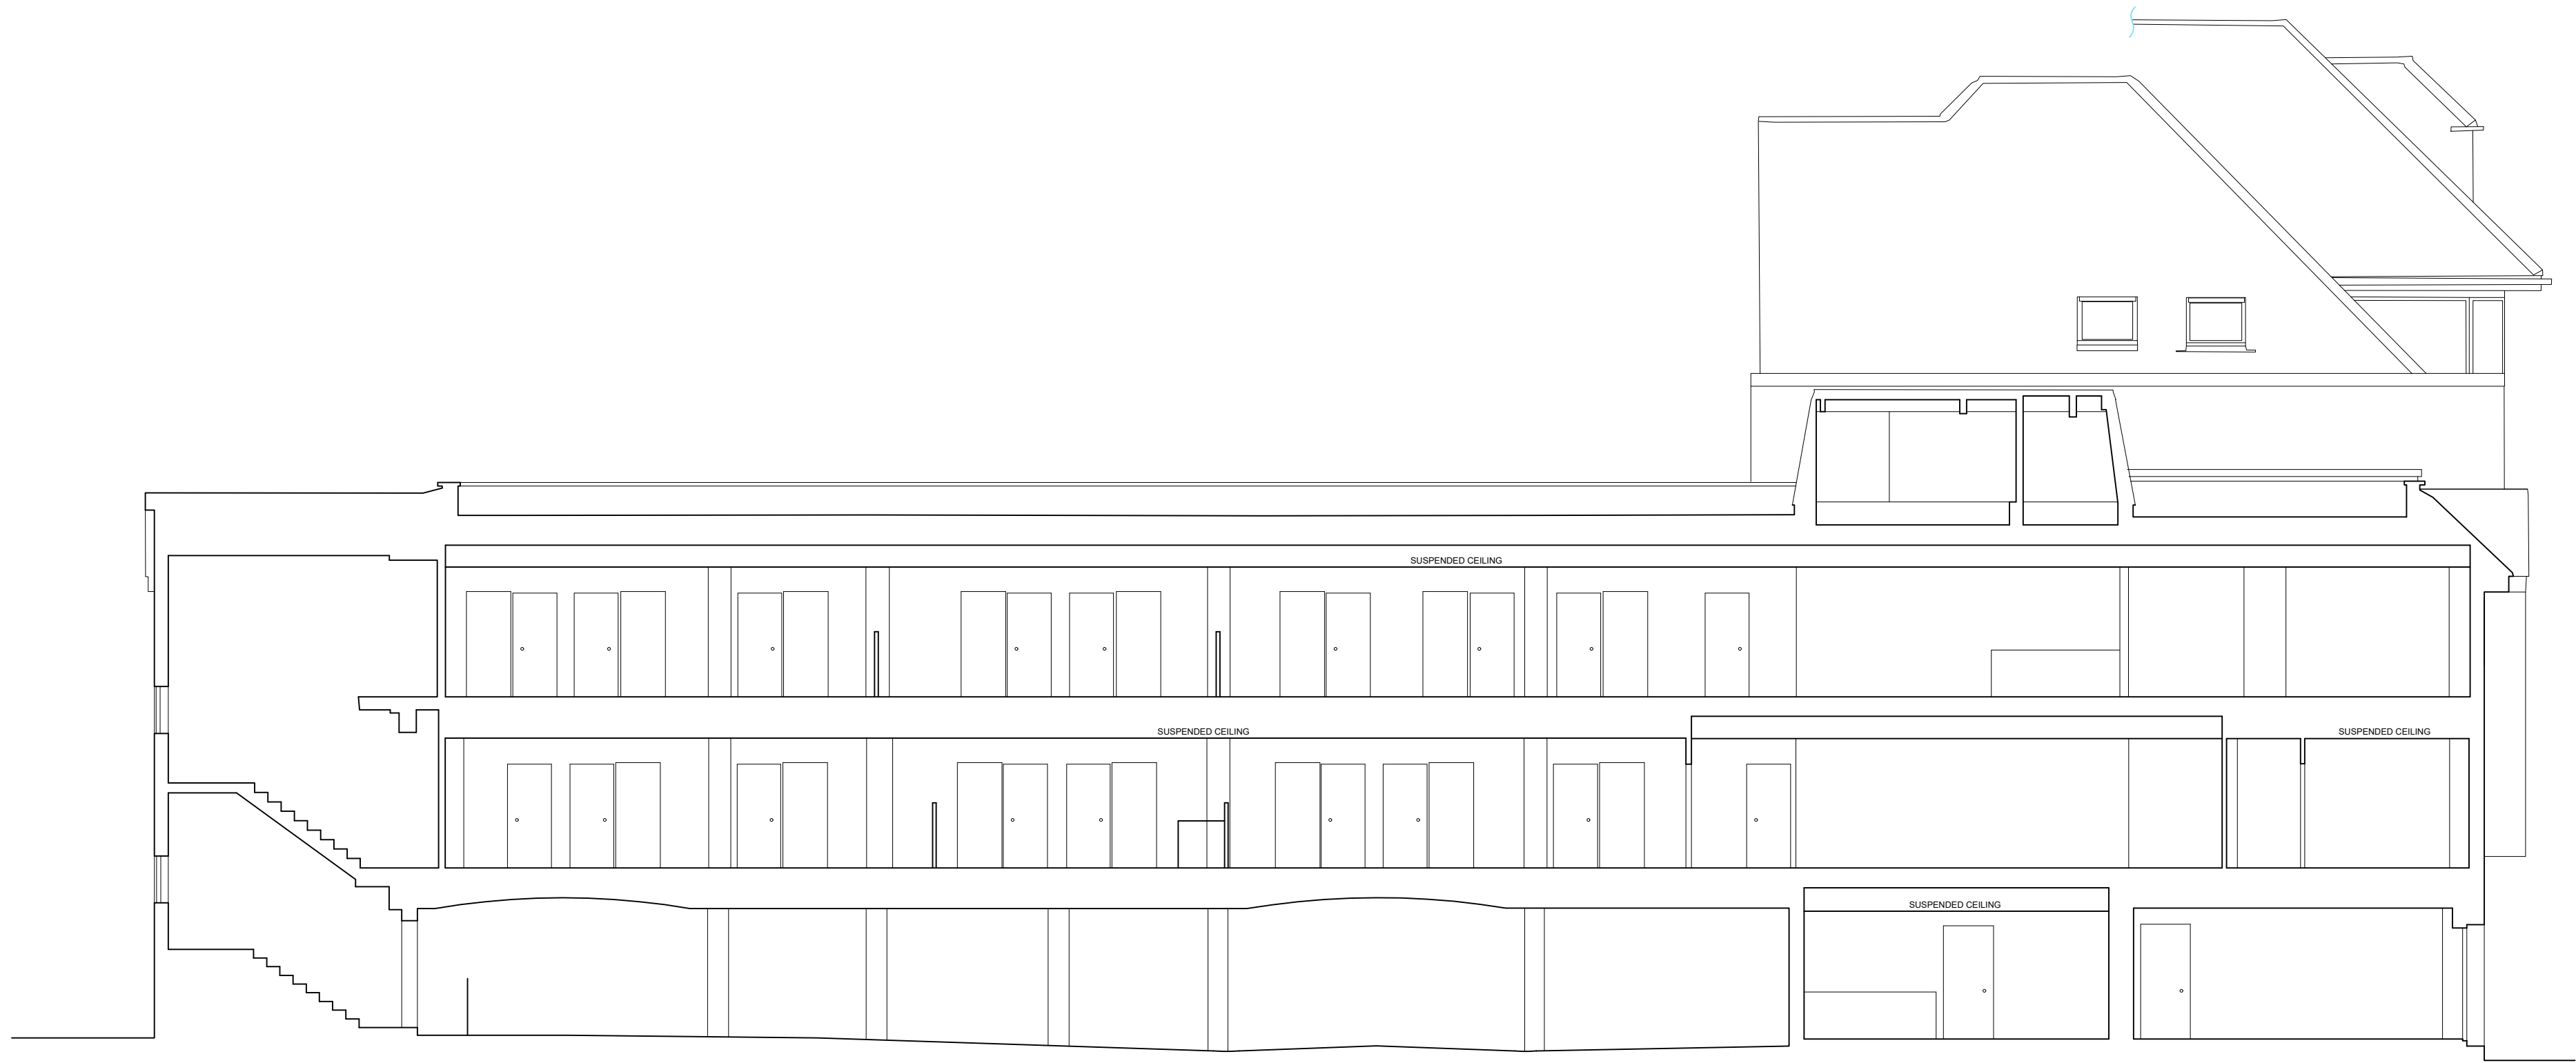

Existing Section A-A



Existing Section B-B

|     |          |                  |    |    |
|-----|----------|------------------|----|----|
| P1  | 23.02.26 | First Issue      | cb | cb |
| Rev | Date     | Revision Details | Dr | Ch |



E hello@ecearchitecture.com Creativity. Quality. Commerciality.  
W ecearchitecture.com Rethink what's possible

Client's Name  
GDB Investments LLP

Job Title  
Envision House, Horsham

Drawing Title  
Existing Sections

Scale  
1:100 @ A1 / 1:200 @ A3  
metres 2 4 6 8 10

|       |         |          |
|-------|---------|----------|
| Drawn | Checked | Date     |
| cb    | cb      | 23.03.26 |

|        |            |     |
|--------|------------|-----|
| Job No | Drawing No | Rev |
| 7718   | 104        | P1  |

Status  
**APPROVAL**