CDM 2015 Health & Safety Information

This information relates only to 'Significant Hazards' identified on this drawing and is to be read in conjunction with the Designer's Hazard Register.

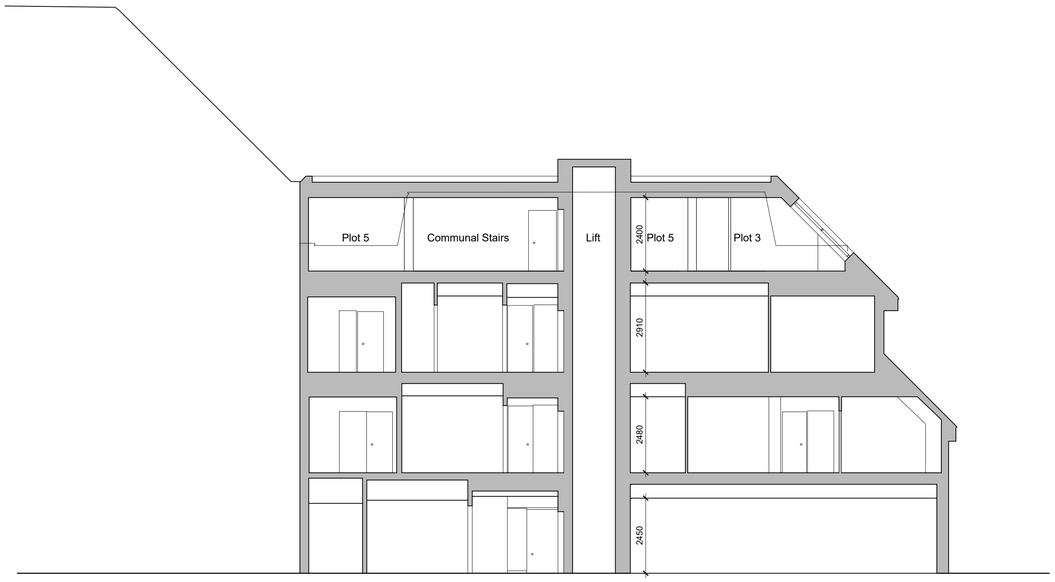

Proposed Section B-B

Proposed Section C-C

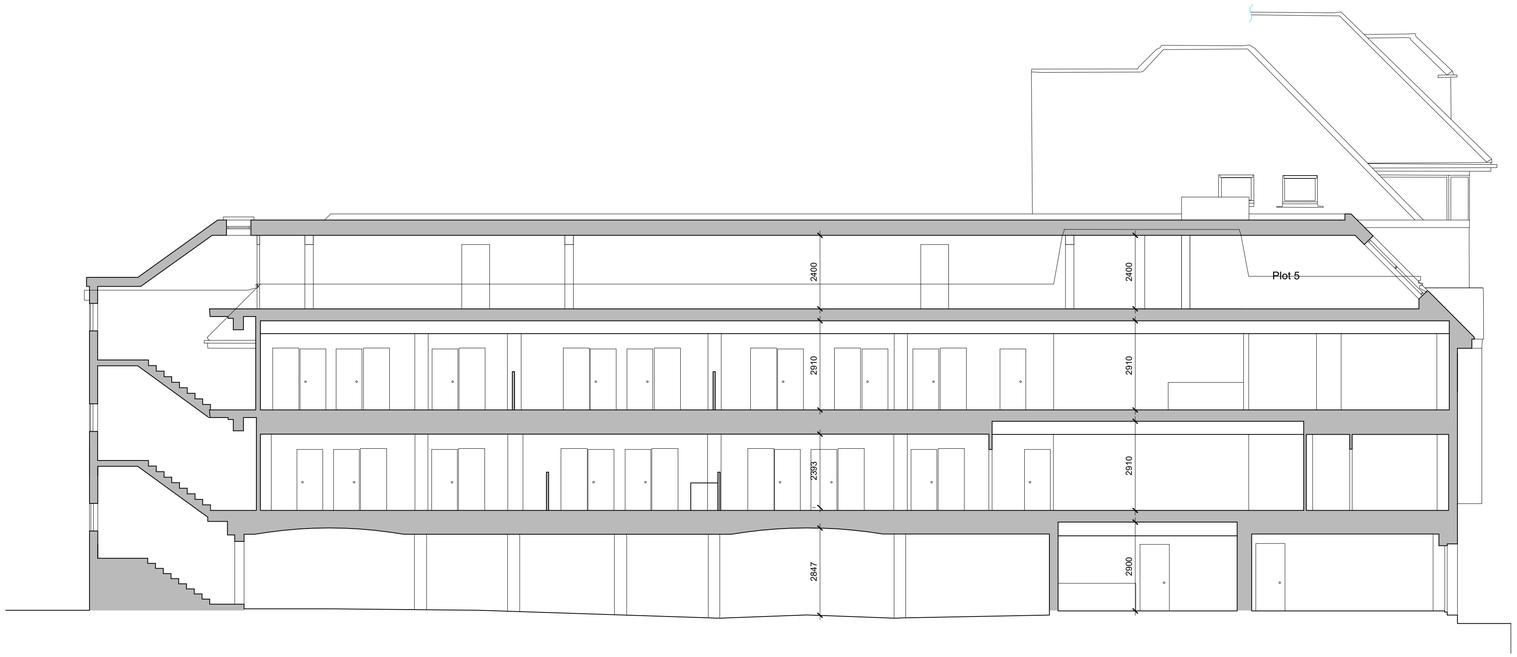

Proposed Section A-A

Rev	Date	Revision Details	Dr	Ch
P1	23.02.26	First Issue	cb	cb

ECE Architecture

E hello@ecearchitecture.com
W ecearchitecture.com

Creativity. Quality. Commerciality.
Reimagine what's possible

Client's Name
GDB Investments LLP

Job Title
Envision House, Horsham

Drawing Title
Proposed Sections

Scale
1:100 @ A1 / 1:200 @ A3

metres 2 4 6 8 10

Drawn	Checked	Date
cb	cb	23.03.26

Job No	Drawing No	Rev
7718	130	P1

Status
APPROVAL

CAD Plot date: 31/03/2026 - 15:10:51 6108 floor plans-top floor 150311.dwg

© ECE Architecture Limited. No dimensions to be scaled from drawing except for the purposes of Planning Applications. The contractor should check all dimensions on site. It is the contractors responsibility to ensure compliance with Building Regulations.