
SIZE: 1220mm x 1830mm Panel Size with 3000mm Posts

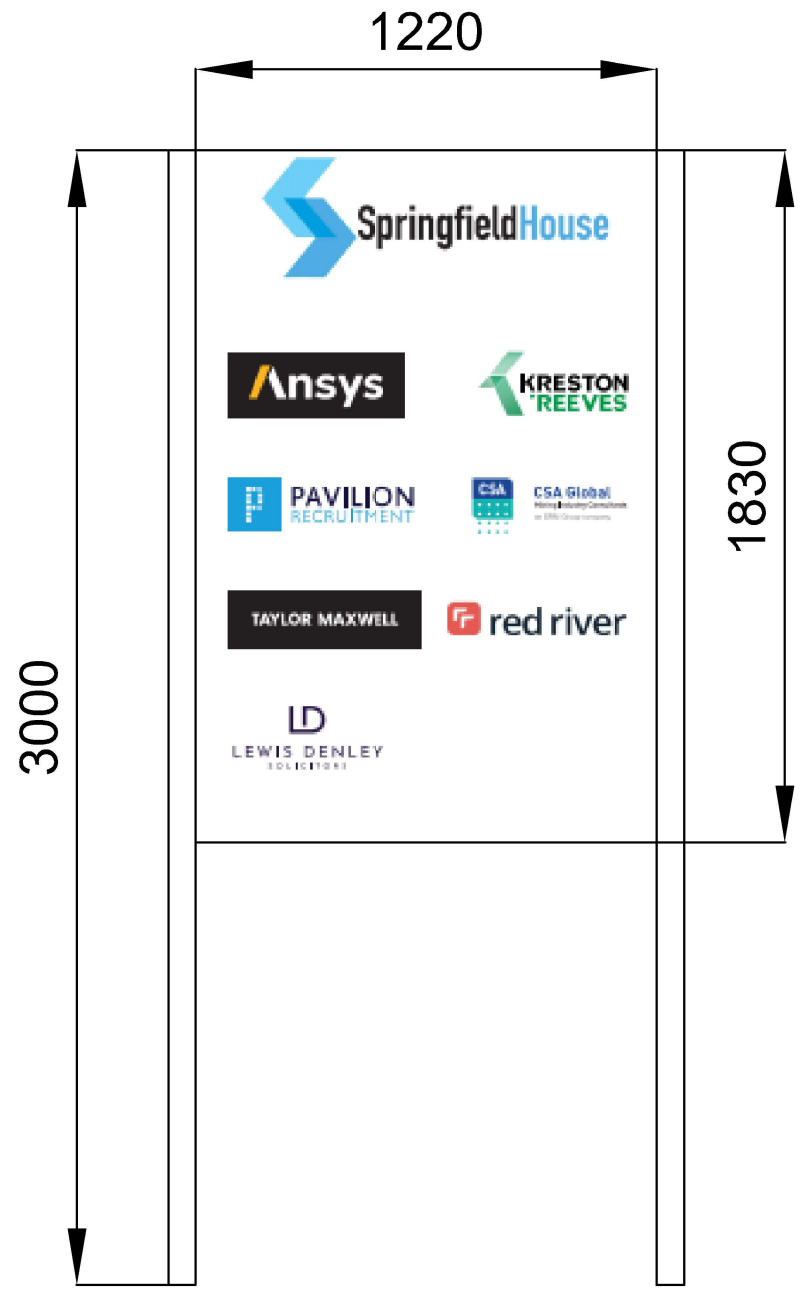

Sign Elevation
1:20 @ A3



Photo of Erected Sign
NTS

Original Paper Size A3

NOTES

Do not scale dimensions from this drawing except for Local Authority planning purposes.

The contractor is responsible for checking dimensions, tolerances and references. Any discrepancies to be verified with the Project Manager before proceeding with the works.

Scale 1:20
0 1m

Rev	Date	Description	Chk
P2	16/02/24	amend'd dms	-
P1	02/01/24	scale bar added	-
P0	15/01/24	Planning Issue	-

STEDMAN CONSULTING
Tel: +44 (0)1932 851 950 Mob: +44 (0)7954 374973
stedmanconsulting.co.uk

Project
Springfield House
Springfield Road
Horsham
RH12 2RG

Drawing
Retrospective Application
For Advertisement Sign
to a Business Premises

Drawn By	WT	Date	15/01/24
Project Manager	WT	Scale	1:20

Project No.	Drawing No.	Stage/Rev
5650	2000	P/2