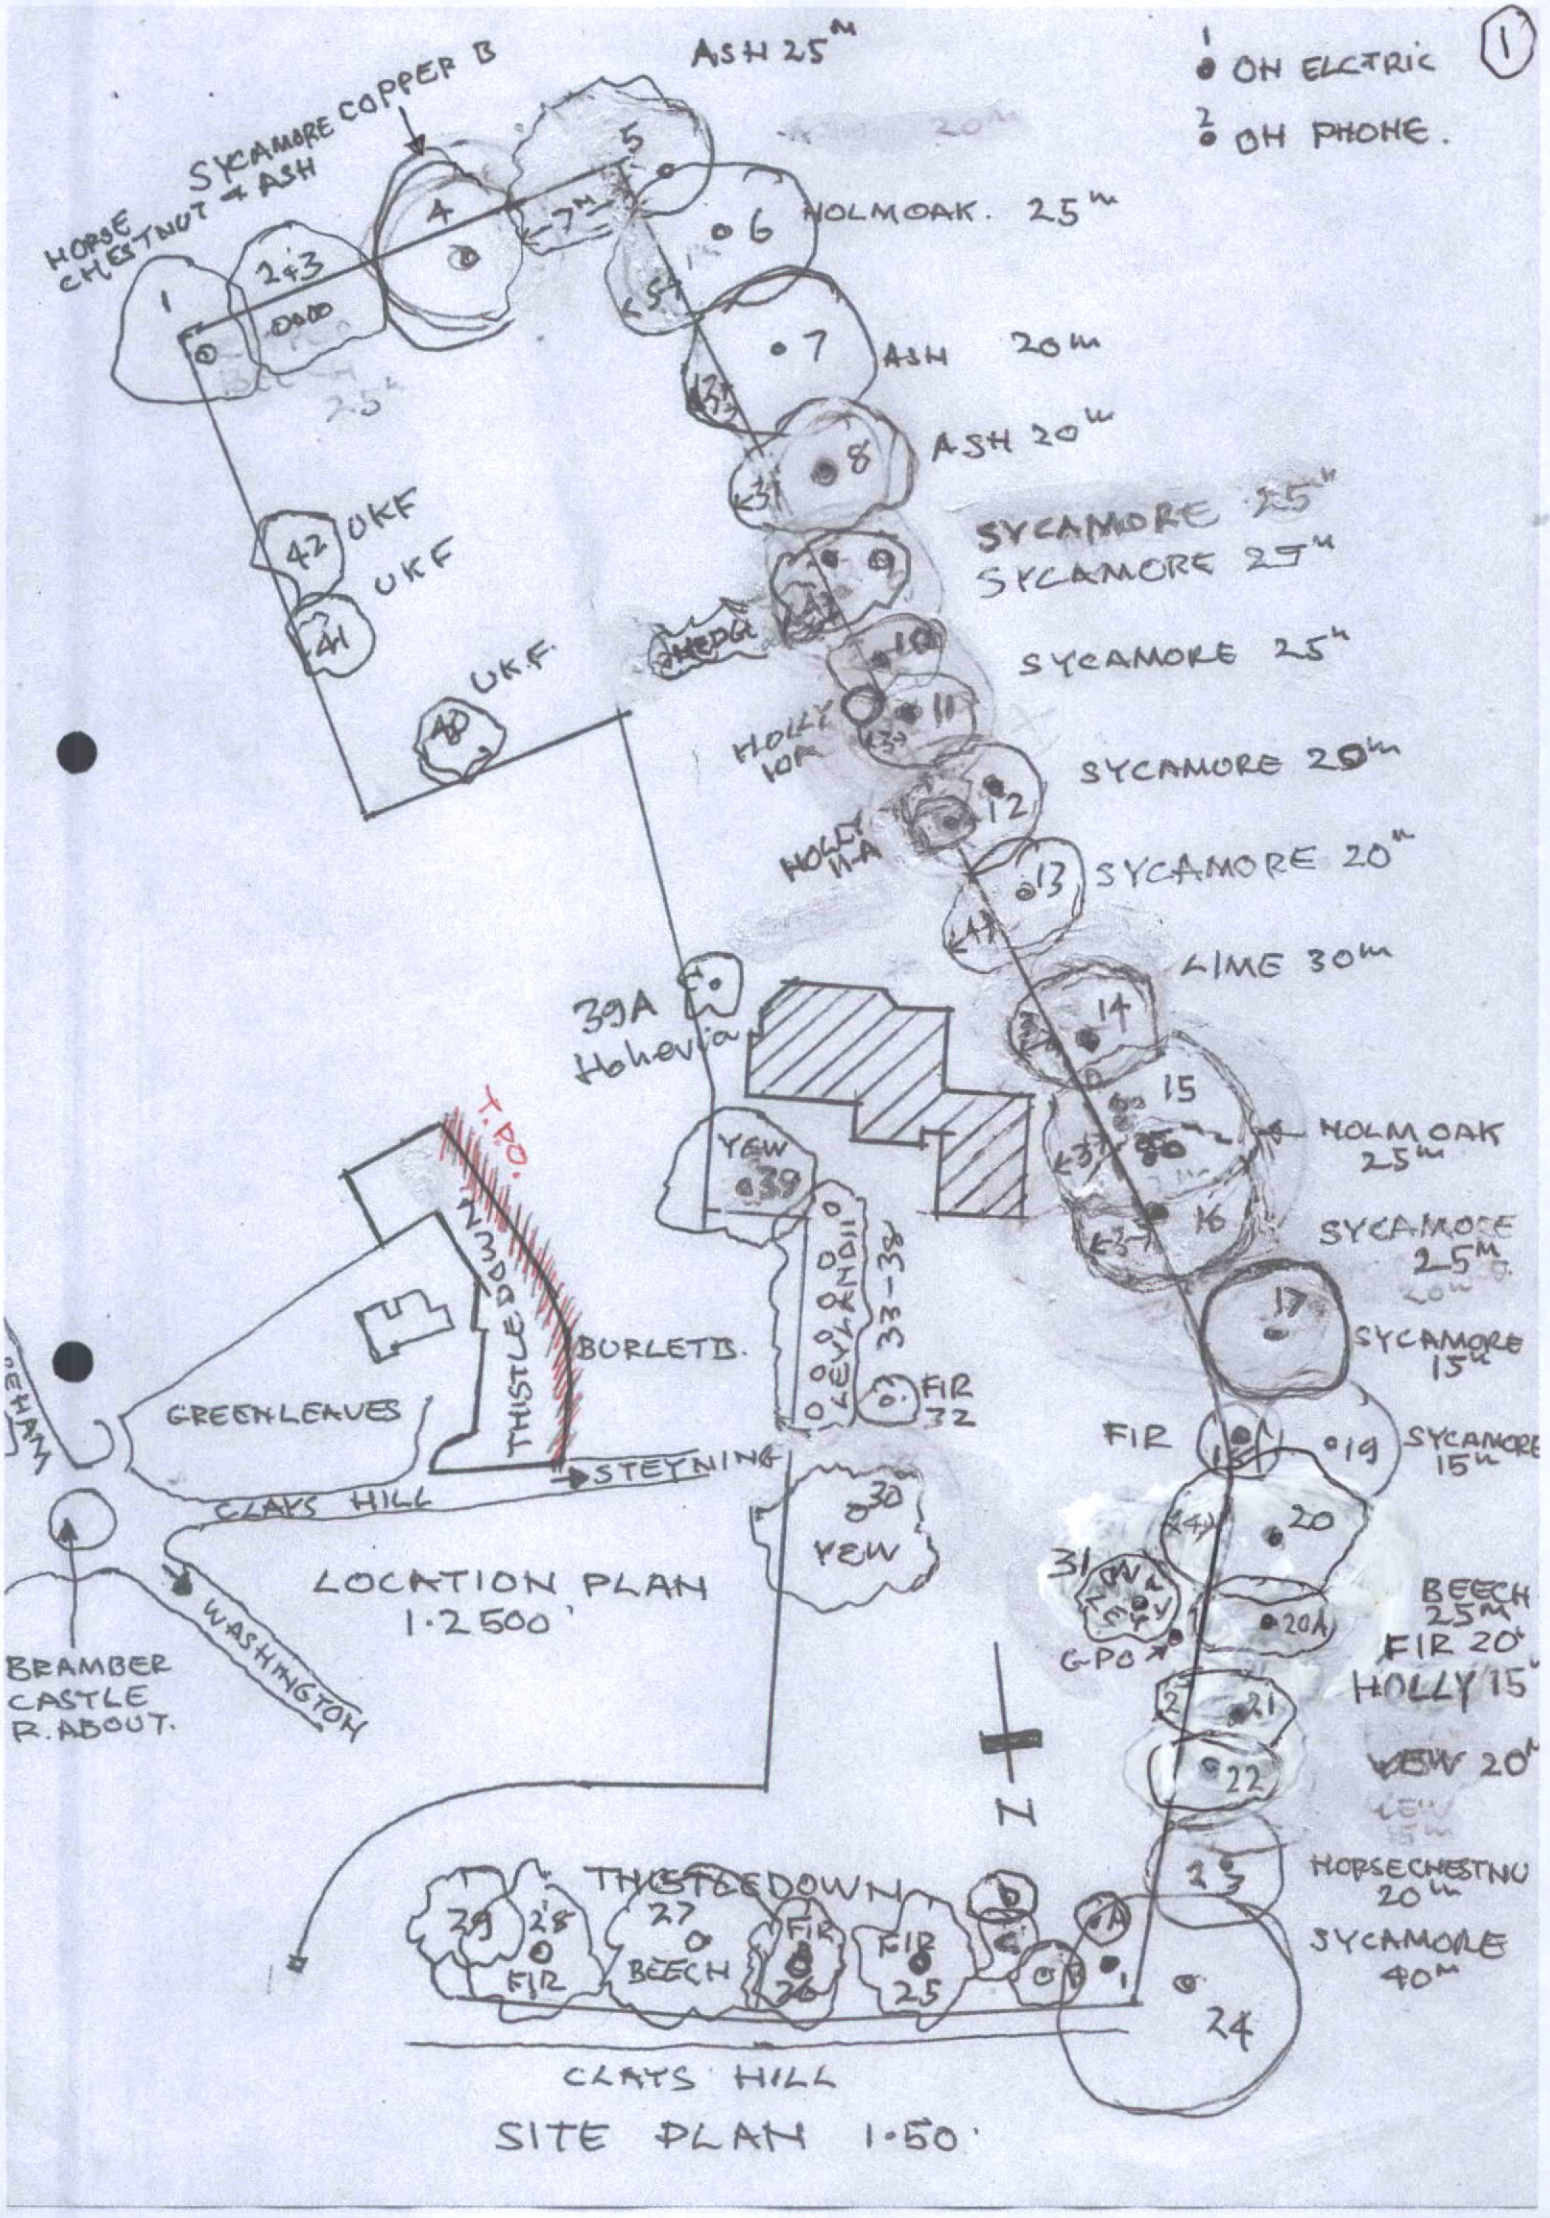

1
OH ELCTRIC
OH PHONE.
ASH 25m
SYCAMORE COPPER B
HORSE CHESTNUT + ASH
HOLMOAK. 25m
ASH 20m
ASH 20m
SYCAMORE 25m
SYCAMORE 25m
SYCAMORE 25m
SYCAMORE 20m
SYCAMORE 20m
LIME 30m
HOLMOAK 25m
SYCAMORE 25m
SYCAMORE 15m
SYCAMORE 15m
BEECH 25m
FIR 20m
HOLLY 15m
YEW 20m
HORSECHESTNU 20m
SYCAMORE 40m
UKF
UKF
UKF
HEDGE
HOLLY 10A
HOLLY 11A
39A Hohevia
YEW
LEYLAND
33-38
FIR 32
FIR
YEW
GPO
T.P.O.
THISTLEDOWN
BURLETTS.
GREENLEAVES
STEYNING
CLAYS HILL
WASHINGTON
BRAMBER CASTLE R. ABOUT.
LOCATION PLAN 1·2500'
N
THISTLEDOWN
FIR
BEECH
FIR
FIR
CLAYS HILL
SITE PLAN 1·50'