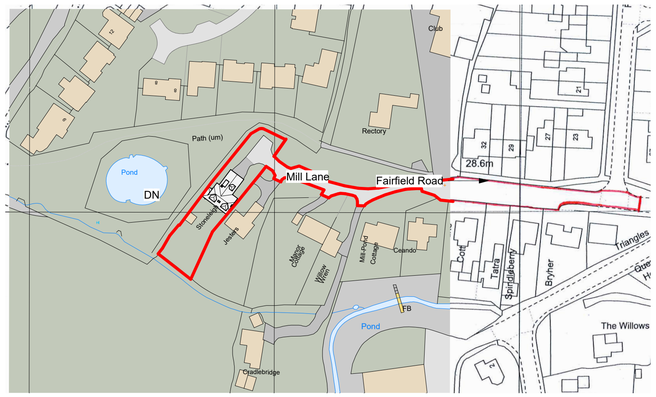

Block Plan
1 : 1250

0m 25m 50m 75m 100m 125m

VISUAL SCALE 1:1250 @ A1



Site Plan
1 : 500

0m 10m 20m 30m 40m 50m

VISUAL SCALE 1:500 @ A1

Notes:

1. THE COPYRIGHT OF THIS DRAWING IS VESTED IN ARCHEVOLVE AND IT MAY NOT BE REPRODUCED IN WHOLE OR PART OR USED FOR THE MANUFACTURE OF ANY ARTICLE WITHOUT THE EXPRESS PERMISSION OF THE COPYRIGHT HOLDERS.

2. WORK TO FIGURED DIMENSIONS ONLY.

3. THIS DRAWING IS TO BE READ IN CONJUNCTION WITH ALL RELEVANT ARCHITECT'S, SERVICE ENGINEER'S AND ARCHEVOLVE AND SPECIFICATIONS.

North

Rev_B	Updated Block Plan and Site Plan		24/02/24
Rev_A	Updated Location Plan		21/02/24

Revision Number	Revision Description	Issued by	Revision Date

DATE: 20.12.23

STATUS: PLANNING ISSUE

SHEET SIZE:

SCALE: As indicated

DRAWN: AP

CHECKED:

CLIENT: Mr D Marsh

SITE ADDRESS: Stoneleigh Mill Lane Ashington RH20 3BX

REVISION: Rev_B

DRAWING: Single Storey Side Extension

TITLE: Proposed Site and Block Plan

DRAWING NO: AP/STML/23/04

PROJECT NO: STONEML

ARCHEVOLVE
// design @archevolve.co.uk
// www. archevolve.co.uk
// 07830 325566
CIAT CHARTERED PRACTICE