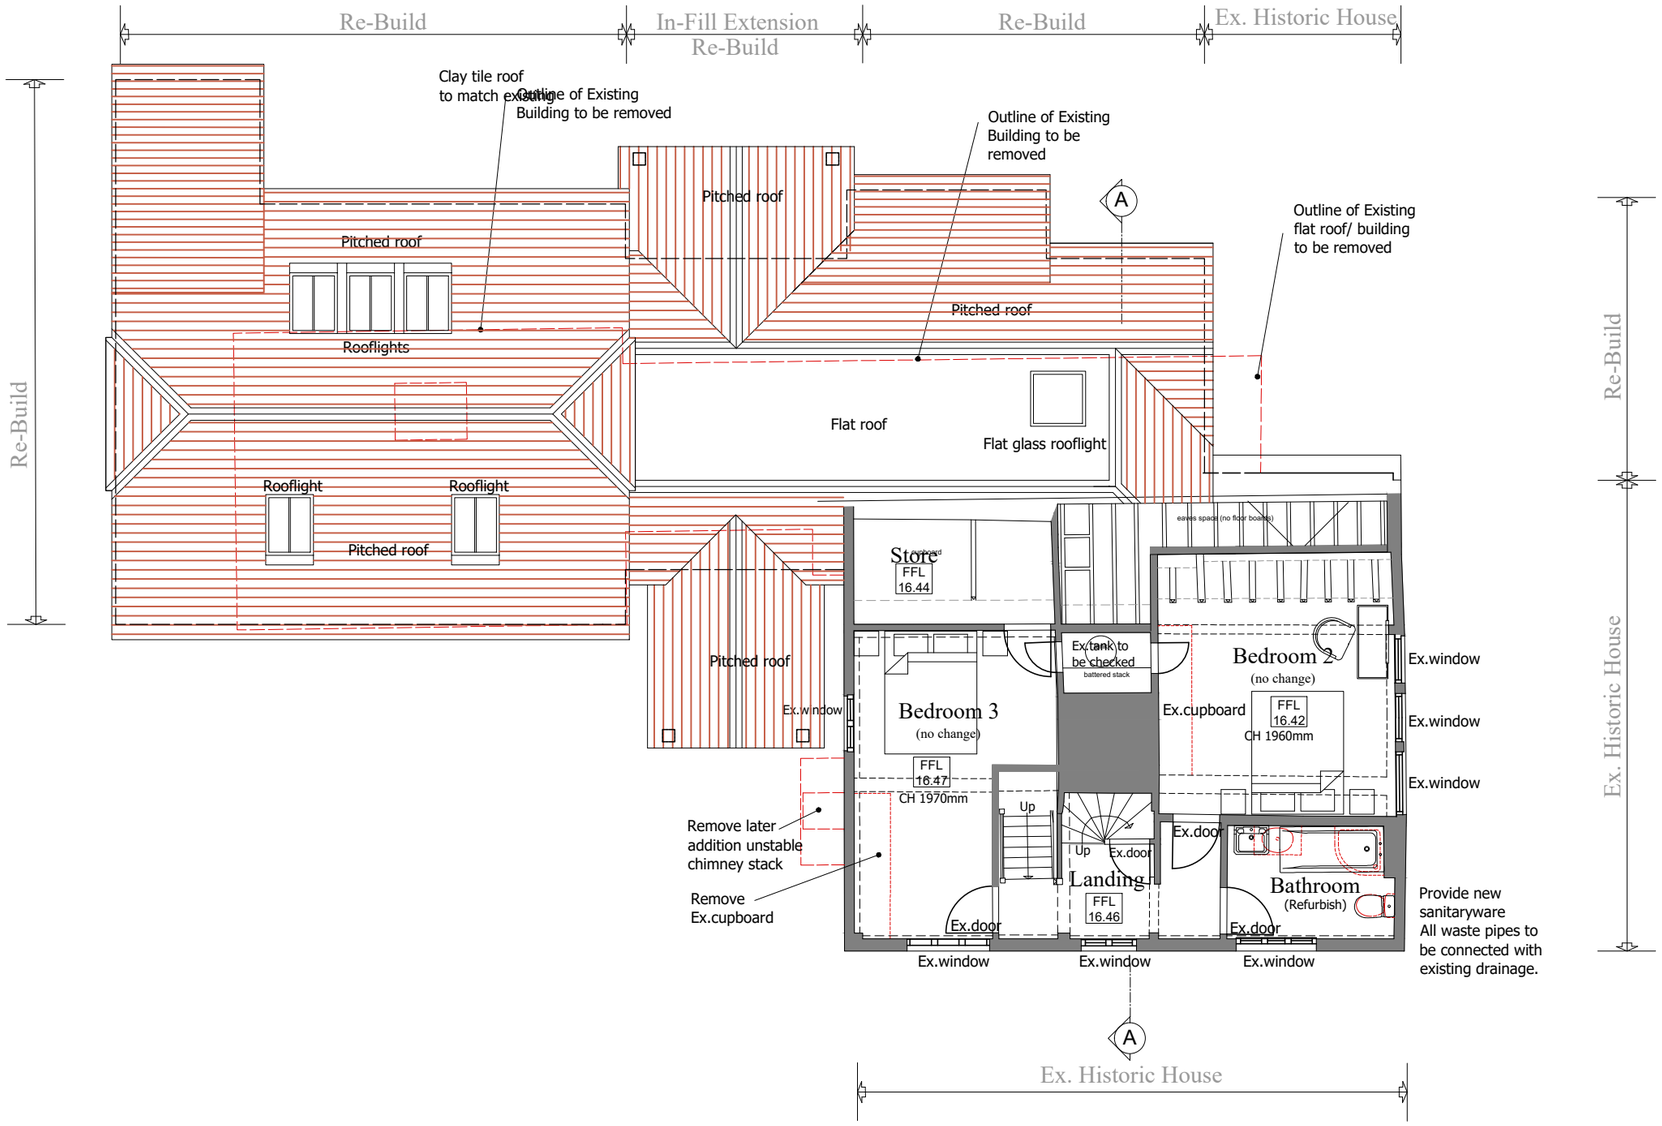

PROPOSED FIRST FLOOR PLAN

0 2 4 6 8 10

SCALE 1:100
PHYSICAL SCALE IN METERS

PROPOSED ALTERATIONS & EXTENSION, INCLUDING NEW POOL HOUSE
TANNERS FARM . LORDINGS ROAD . BILLINGSHURST . RH14 9JE

This drawing has been prepared for the sole purpose of gaining **planning permission** and forms part of a set of drawings & documents. This drawing does not purport to sufficient information from which to build without the provision of a comprehensive drawings, specifications and schedule of works and adequate contractual arrangements. This drawing should not be used for any contractual purpose without the prior written permission of Pullen Architecture Ltd who will require to see and approve of all supporting documentation and all contractual arrangements prior to commencement of the works on site before written permission is given.

All submitted plans/drawings are accurately and metrically scaled as detailed on the plans/drawings and can be scaled against for planning purposes only. This drawing has been prepared based on survey drawings and information prepared by others. All dimensions and levels on all drawings must be checked and verified on site before commencement of works.

Any discrepancies between drawings & documents should be reported to Pullen Architecture Ltd. This drawing/ document should be read in conjunction with supporting drawings & documents produced by Pullen Architecture Ltd and other consultants.

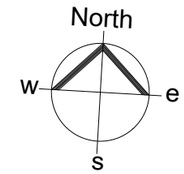

Planning Application Issue

REVISIONS:

Rev. / 20.08.24 Client presentation.
Rev. A 10.10.24 2nd Client presentation.
Rev. B 17.12.24 Planning App.Draft Client Issue
Rev. C 05.03.25 Planning App. Revised Draft Client Issue
Rev. C 18.03.25 Planning App Issue
Rev. D 13.05.25 Amended Planning App. issue

Drawing: PROPOSED FIRST FLOOR PLAN		
Job No: 699	Scale: 1:100@A3	Date: December 2024
Dwg No: **699-104**		Revision: **D**

PULLEN
ARCHITECTURE
41-42 Southgate Place . Chichester
West Sussex . PO19 1ET
Tel 01243 859510
office@pullenarchitecture.co.uk
www.pullenarchitecture.co.uk