
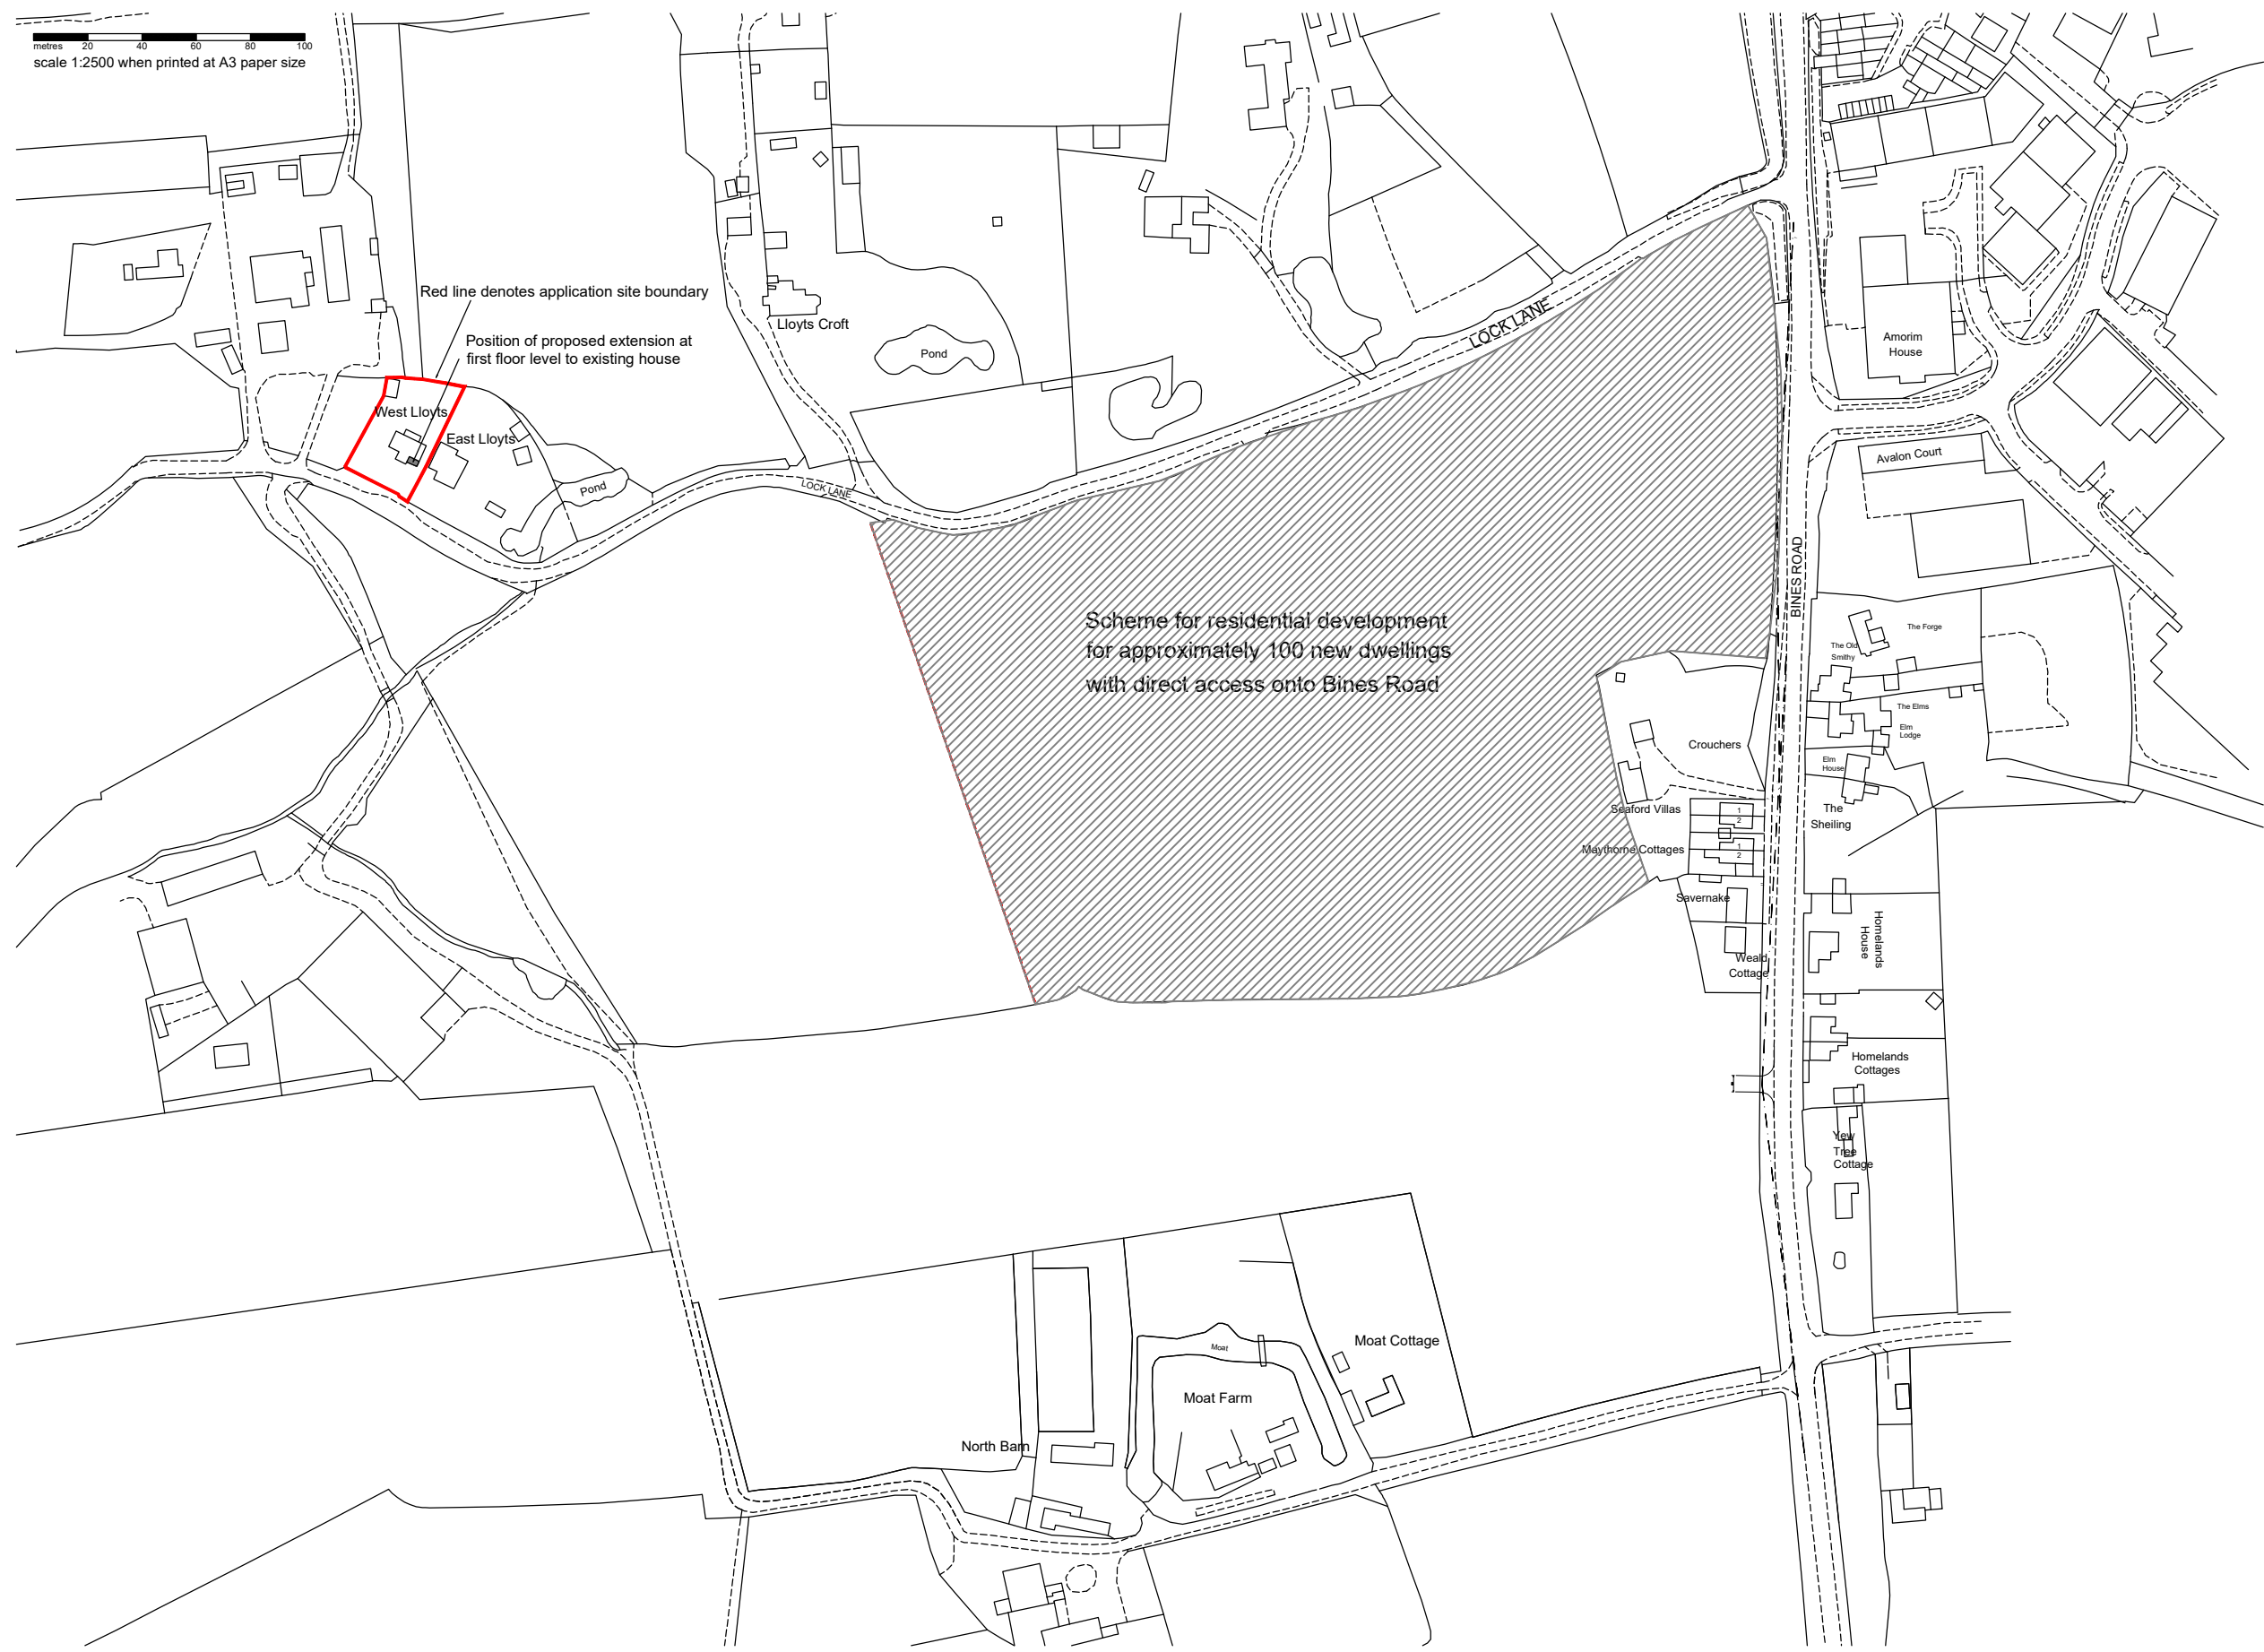


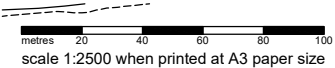

Scheme for residential development
for approximately 100 new dwellings
with direct access onto Bines Road

Red line denotes application site boundary
Position of proposed extension at
first floor level to existing house

REV	DATE	AMENDMENT
 Shaw Design Services Ltd. Dalquieth, Northlands Road, Holbrook Horsham, West Sussex RH12 5PW Tel: 01403 217081		
PROJECT: Proposed etension at first floor to front of existing house		
LOCATION: West Lloyts, Lock Lane, Patridge Green, West Sussex		
CLIENT: Mr & Mrs Nyahoe		
TITLE: Location Plan		
DRAWN: daz	CHECKED: SDS	ISSUE DATE: 16 March '26
DRAWING N°: 2604 / 01		SCALE: 1:2500 REV N°: -