




Existing Elevation A - A (Scale 1:50)

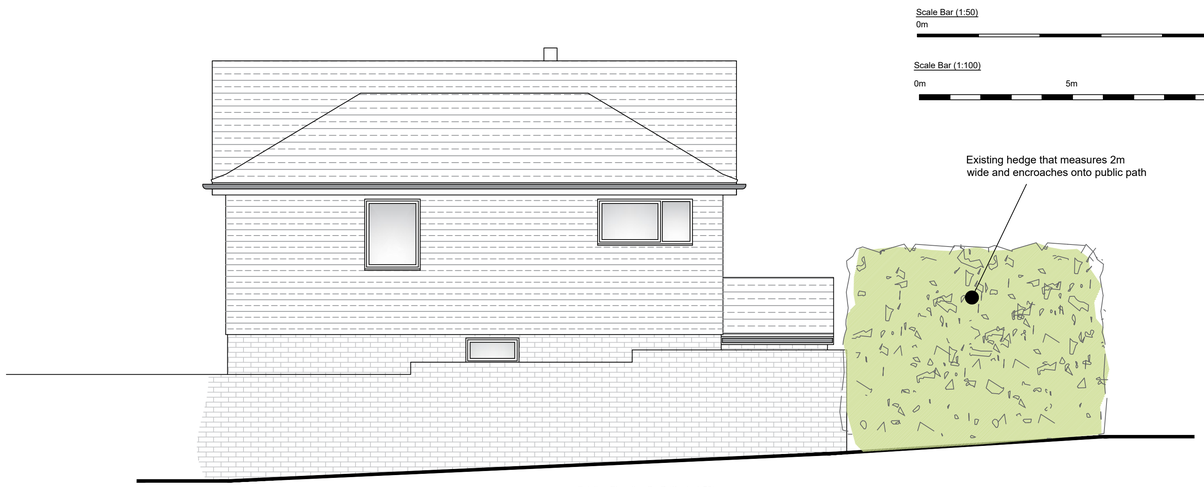


Existing Elevation B - B (Scale 1:50)

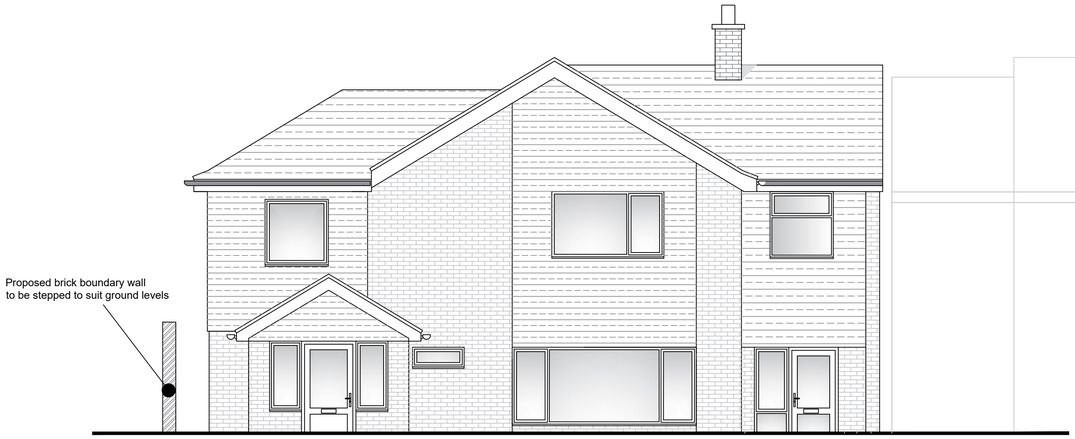


Proposed Elevation A - A (Scale 1:50)

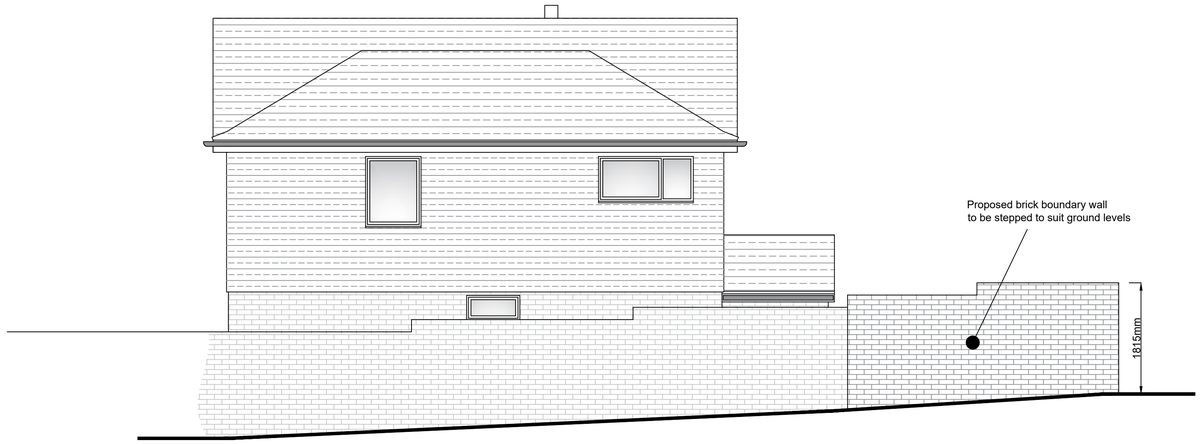

Proposed Elevation B - B (Scale 1:50)

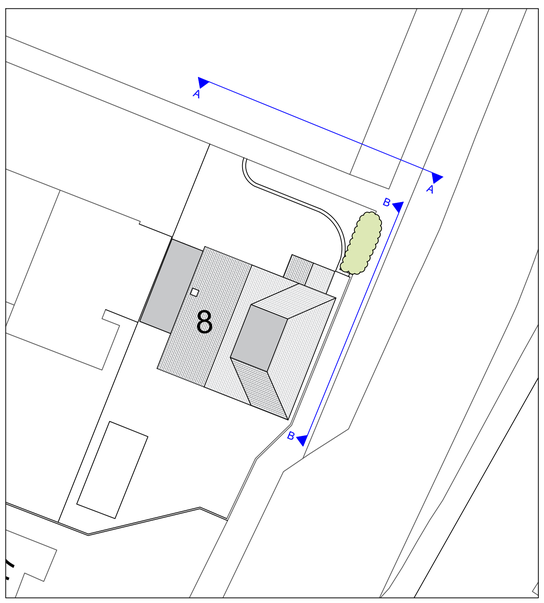

Existing Elevation Lines (Scale 1:200)

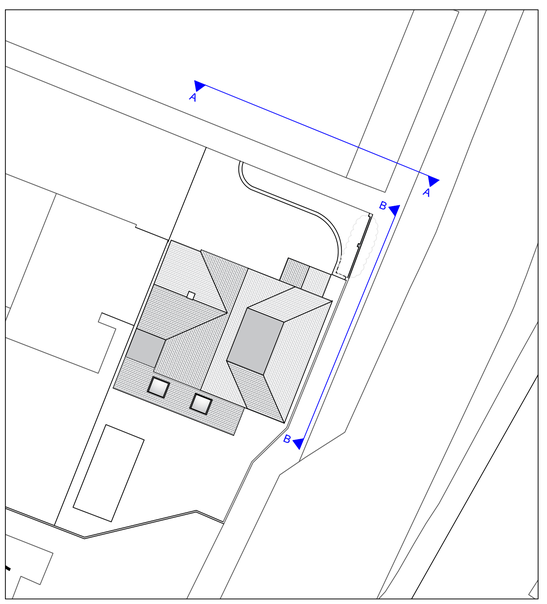

Proposed Elevation Lines (Scale 1:200)

revisions

DOWNSVIEW
ASSOCIATES
Chartered Surveyors

Little Acorns, Hampers Lane, Storrington,
West Sussex, RH20 3HT
Tel: 01903 744999 Mob: 7515 544965
Email: mail@downsview-surveyors.co.uk

RICS

address
8 Heather Close
Horsham
West Sussex

project
Proposed 2 storey side extension and single storey rear extension, together with removal of front hedge and extension of front existing boundary wall

title
Proposed Street Elevations

scale: As noted @ A1
date: Sept 2024
revision:

drawing number
2024.431.05