



PROPOSED FRONT ELEVATION (North)

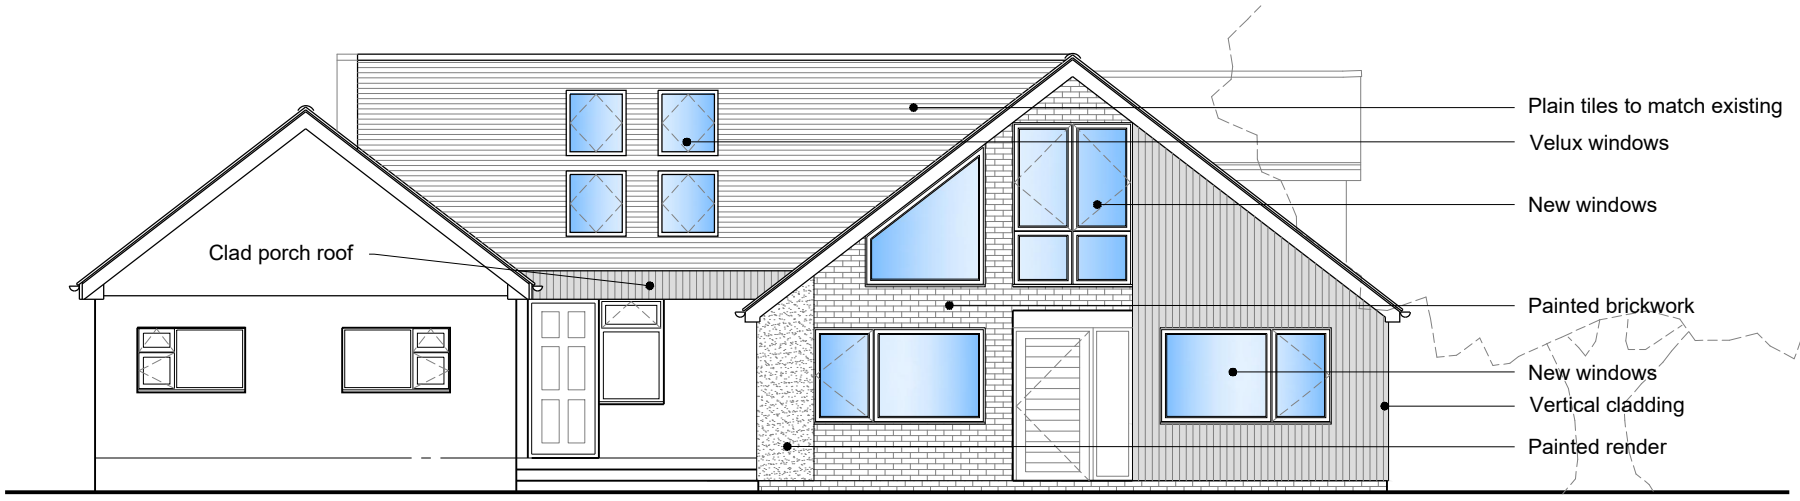

PROPOSED SIDE ELEVATION (East)

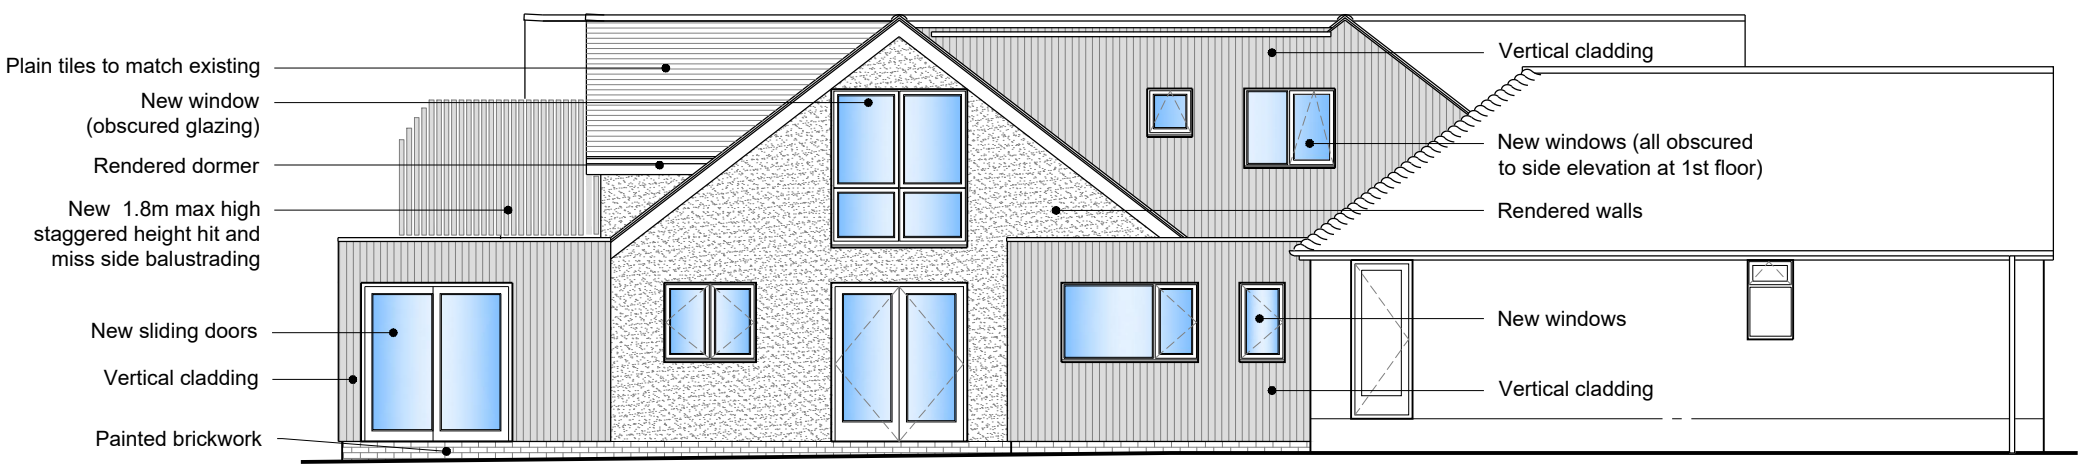

PROPOSED REAR ELEVATION (South)



PROPOSED SIDE ELEVATION (West)

0m 1m 2.5m 5m

Scale 1:100

mark alford design architecture
Heatherlands Bracken Lane Storrington West Sussex RH20 3HS
T: 01903 740033 E: office@markalforddesign.com

client: MRS K MACDONALD

project title: MINCHENDEN, STORRINGTON
PROPOSED EXTENSIONS

drawing title: PROPOSED ELEVATIONS

drawn by: MSA date: SEP 16 scale: 1:100 @ A3

issue status: design ☒ BofQ ☐ construction ☐ record ☐

drawing number: **15154 / P304** revision: **P4**

This drawing may not be used or reproduced without written consent. Copyright reserved
No dimensions to be scaled from this drawing. Copyright design and patents act 1988