


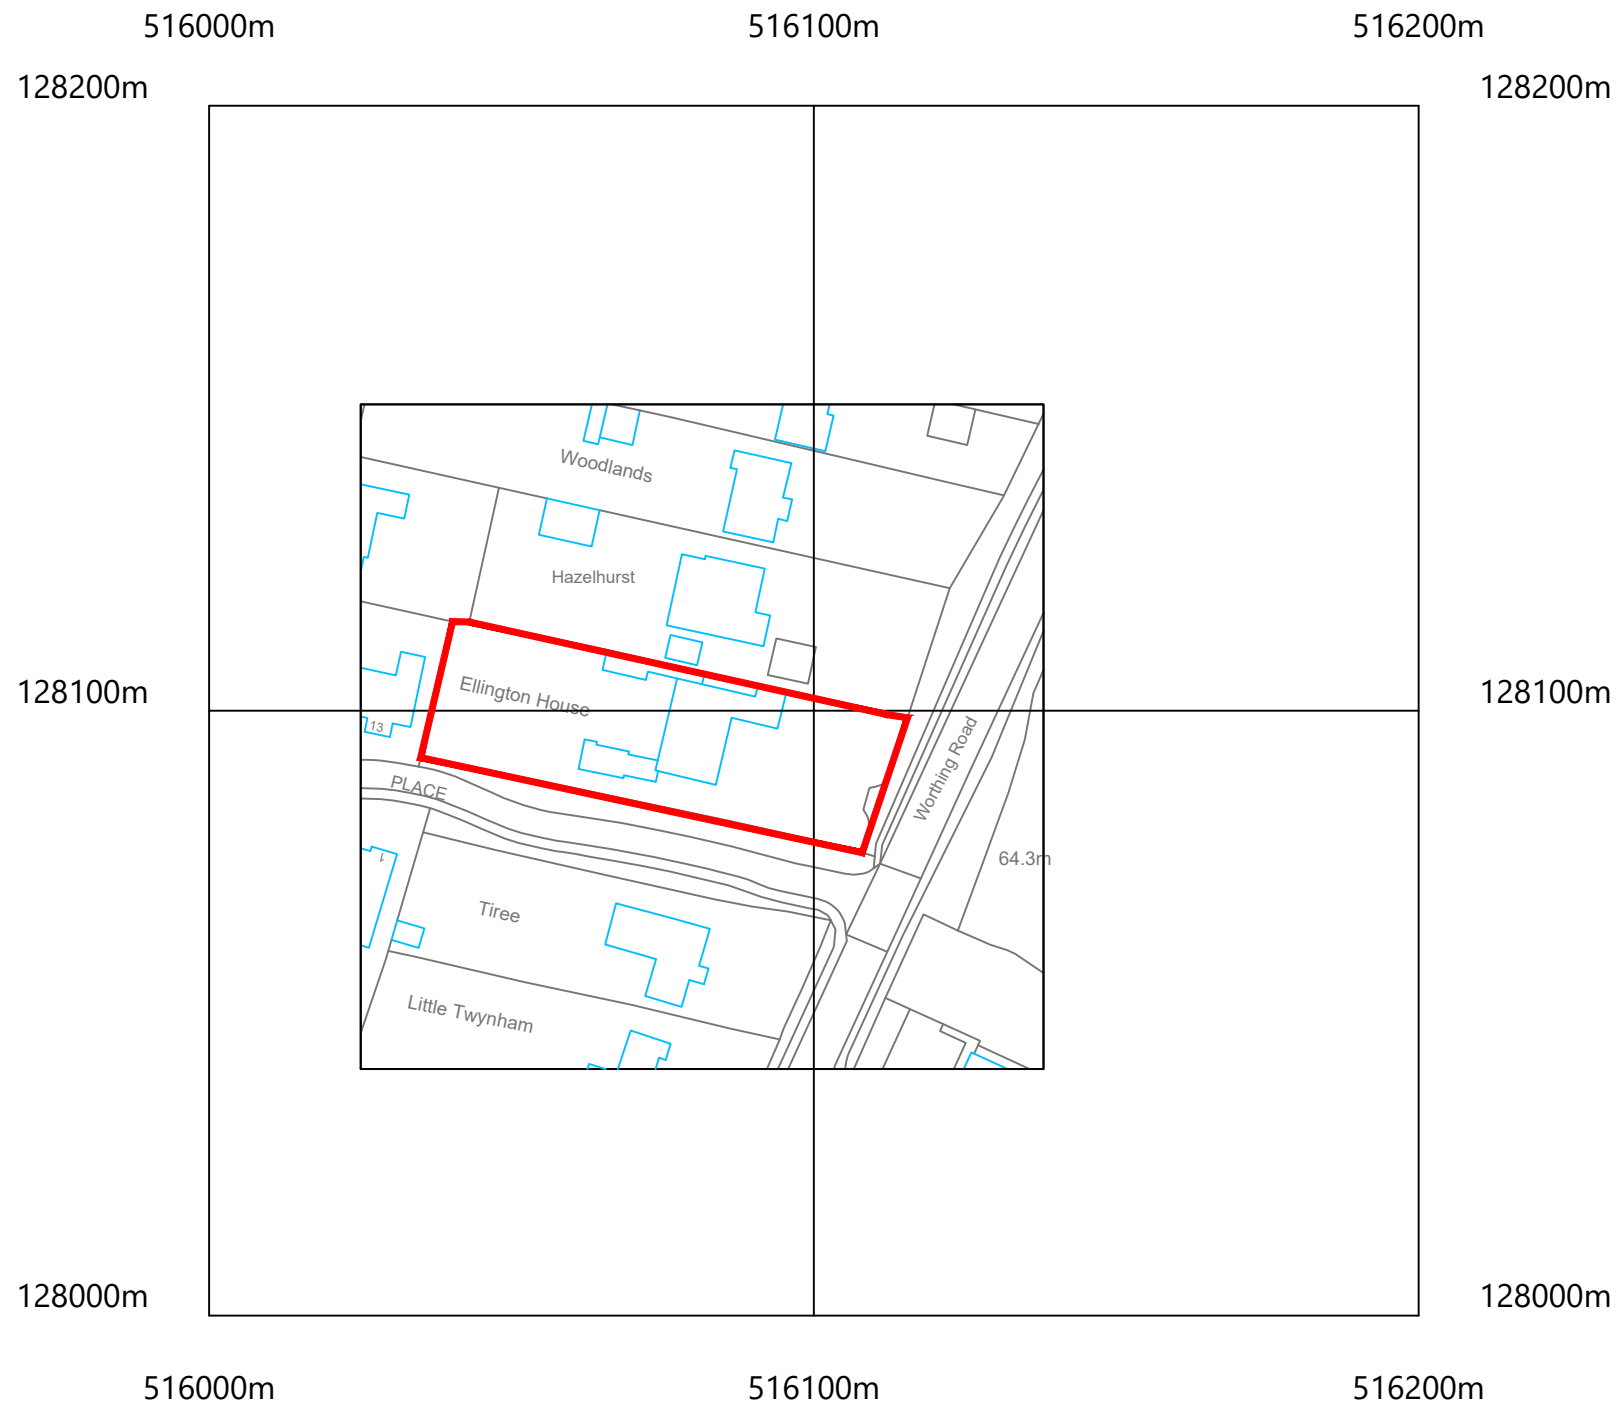

©Crown Copyright and database rights 2020 OS Licence no. 100019980

Scale in metres 1:1250
10 20 30 40 50 60 70 80 90 100



Rev.	Date	Notes



Mount View
Tattenham Crescent
Epsom
KT18 5NU

T 01737 358 621
M 07402981208
E jack@commercialdrawing.com
W www.commercialdrawing.com

Project

Ellington House, Worthing Road, Horsham,
RH13 9AT

Client

Mr S. Tomkins

Drawing Title

Location Plan

Scale @ A3	Issue Date	Drawn By
1:1250	20/03/2026	JT
Job No.	Drawing No.	Revision
ETH/2026	008	

Notes

Contractors should not scale or use the dimensions shown on this drawing. Any dimensions should be verified from the contractors own measurements taken on site before any the manufacture or installation of any materials.
This drawing is the property of CDS Ltd. it should not be copied or issued without their consent.