


ALL DIMENSIONS ARE TO BE CHECKED ON SITE PRIOR TO COMMENCEMENT OF ANY WORKS, AND ANY DISCREPANCIES REPORTED IMMEDIATELY TO THE ARCHITECT/DESIGNER.

THIS DRAWING IS TO BE READ IN CONJUNCTION WITH ALL OTHER DESIGN TEAM DETAILS AND SPECIFICATIONS.

DRAWINGS ARE NOT TO BE USED FOR CONSTRUCTION, EXCEPT FOR THE PURPOSES OF PLANNING ASSESSMENT.

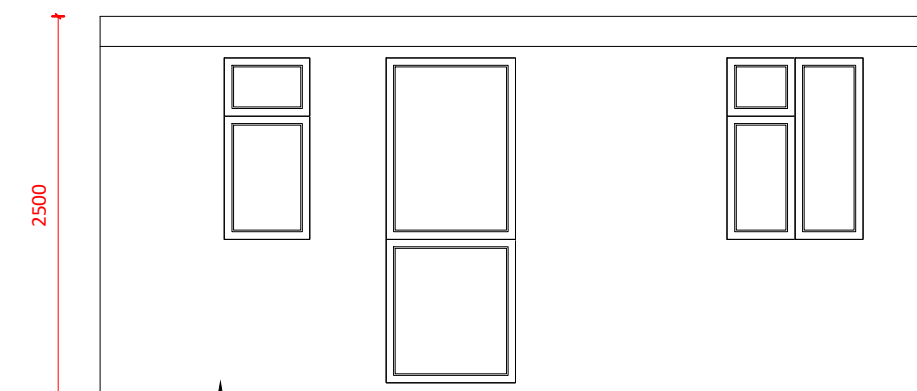


RENDERED —
FINISH

SOUTH FACING ELEVATION
(existing)
Scale 1:50



RENDERED
FINISH


NORTH FACING ELEVATION
(existing)
Scale 1:50

 

RENDERED —
FINISH

EAST FACING ELEVATION
(existing)
Scale 1:50

NOTE: WINDOWS
AND DOOR TO
MATCH EXISTING
APPEARANCE -
UPVC

 

RENDERED —
FINISH

WEST FACING ELEVATION
(existing)
Scale 1:50



 RETAINED STRUCTURE
 NEW CAVITY WALL
 NEW STUD WALL
 NEW BLOCKWORK WALL

Rev.	Description	By	Chkd.	Date
P1	ISSUE FOR INFORMATION	SS	SS	OCT 26

Title:	ISSUE FOR INFORMATION		
Client:			
Project:	3 ANVIL CLOSE, SOUTHWATER RH13 9HD		
Drawing:	EXISTING PLANS AND ELEVATIONS		
Drawn:	SS	Chkd:	SS
Drawing Status:	PLANNING ISSUE	Rev.	P1
Scale:	Noted @ A2	Date	OCT 26
Job No:	PSD/2026/850		Drawing No. A01