


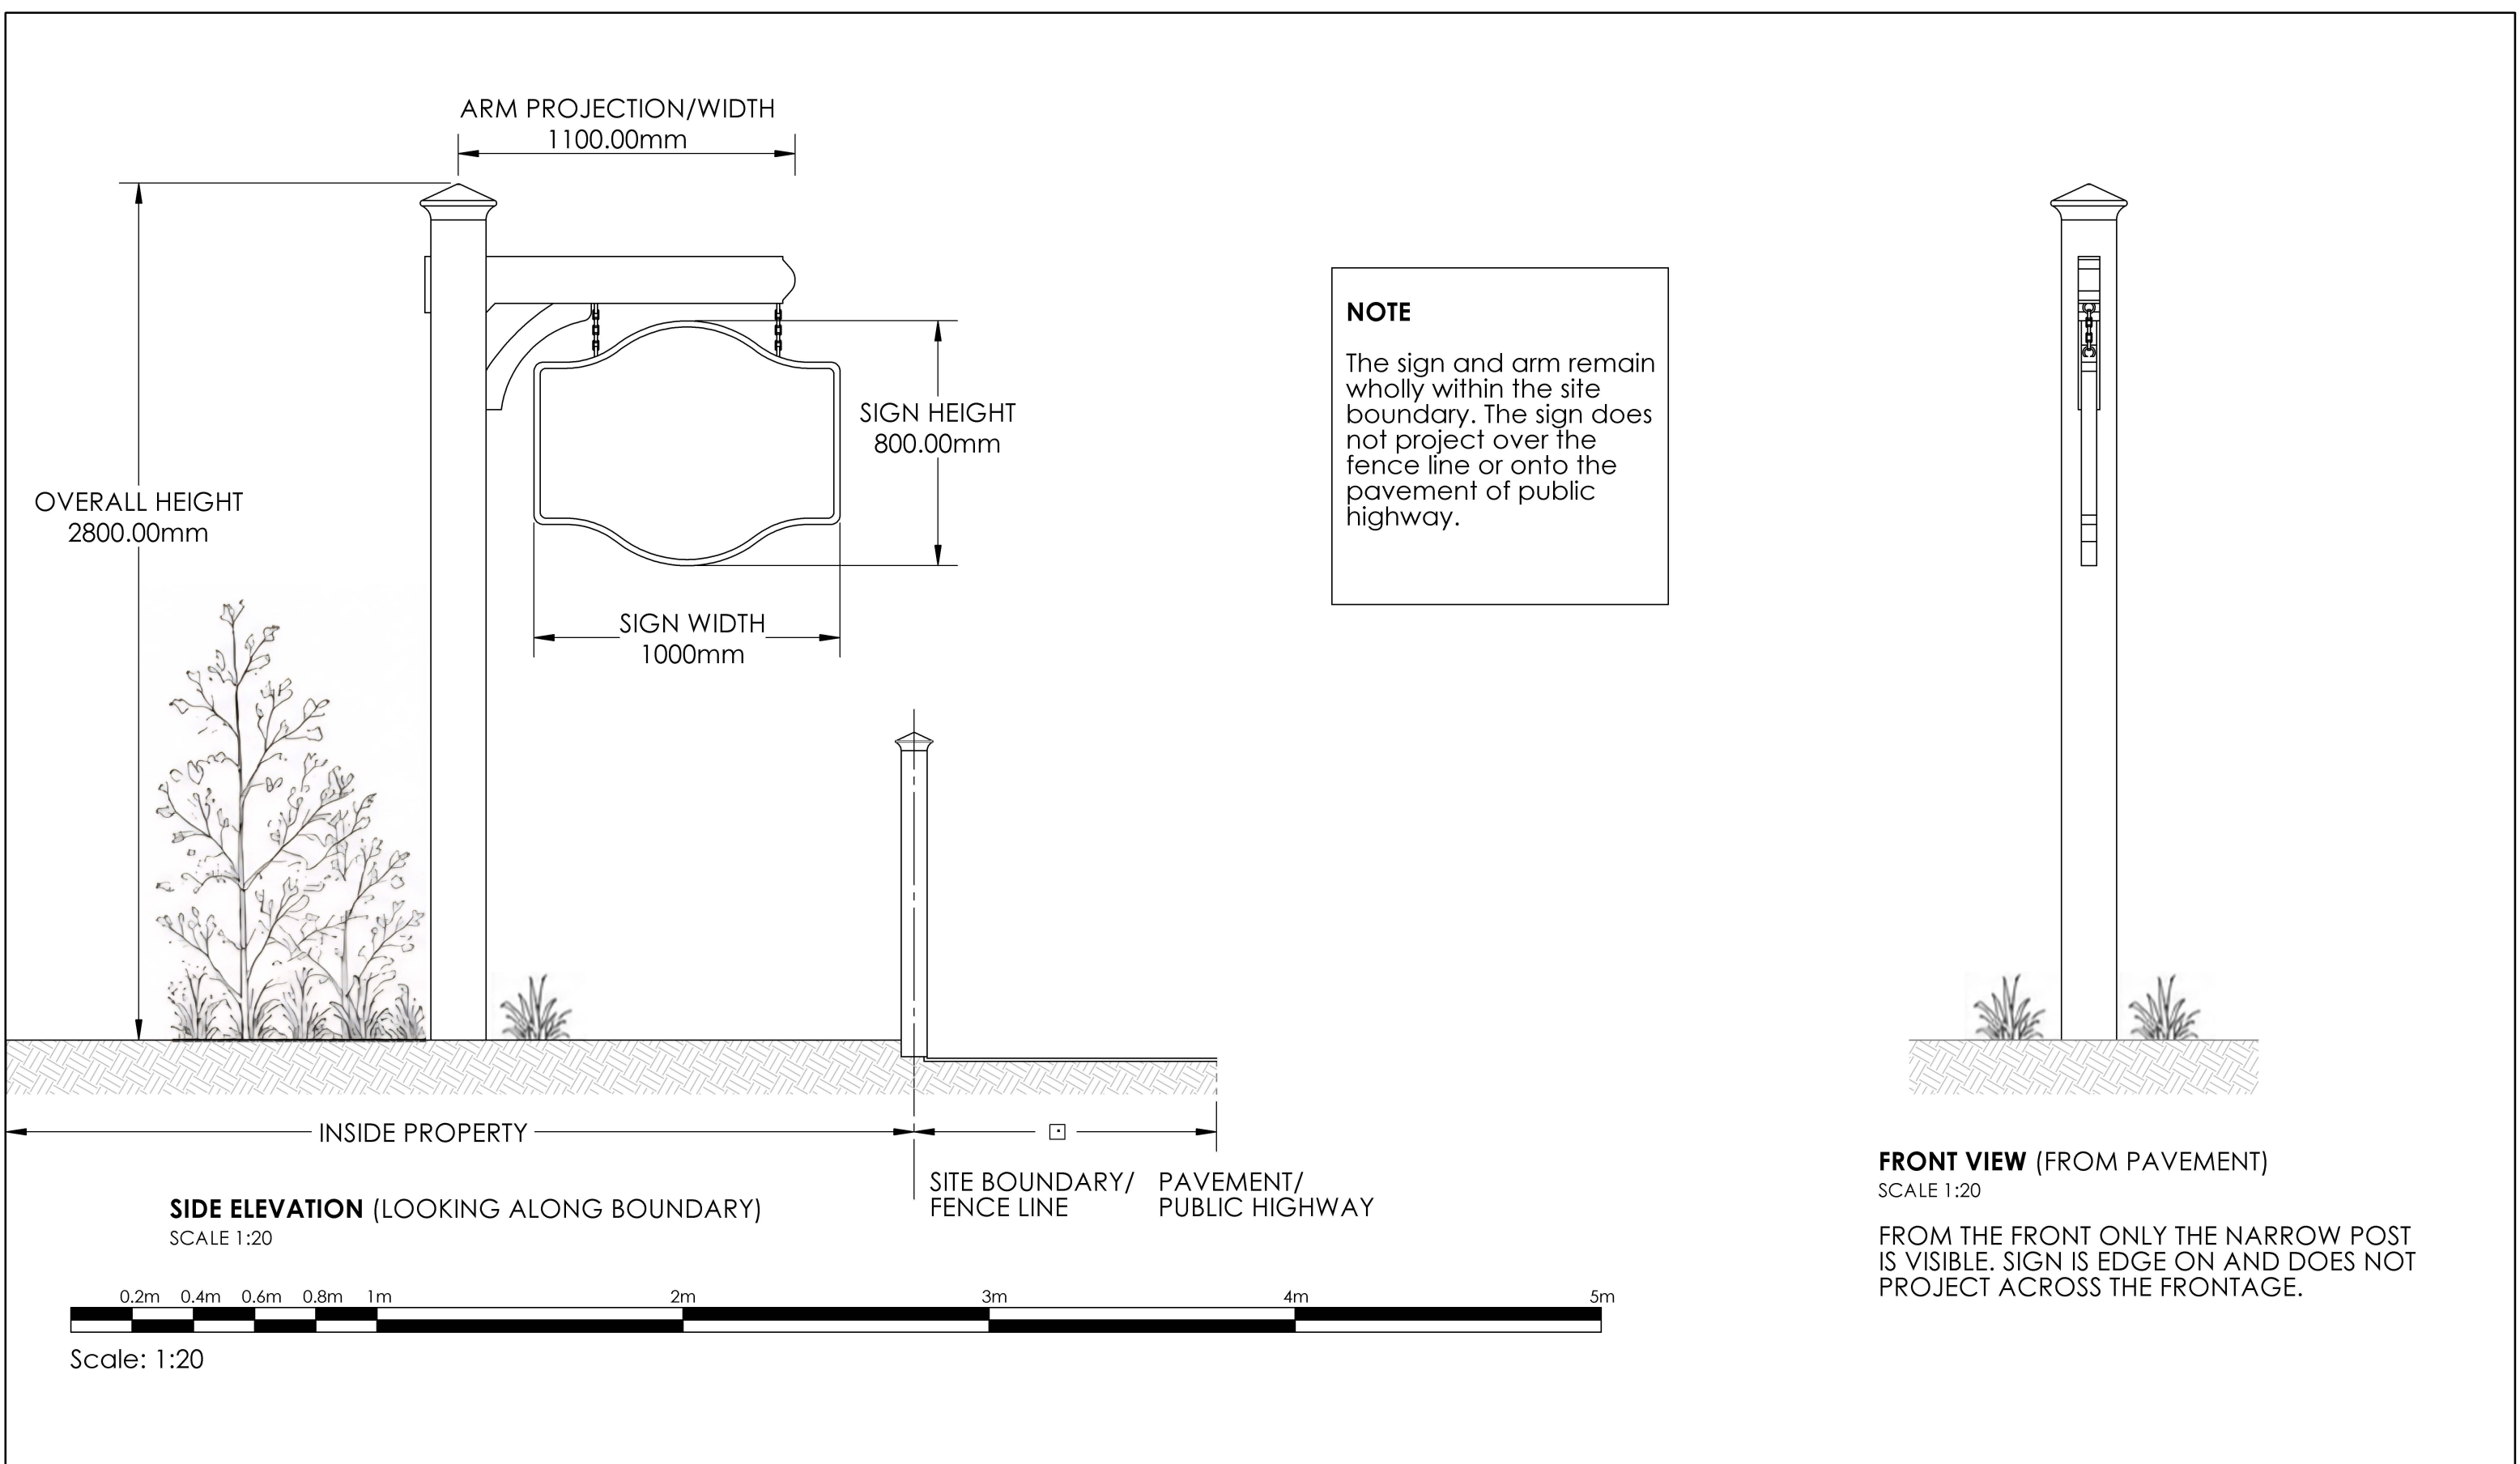

PROJECT BREATHE SIGN INSTALLATION HYPERBARIC OXYGEN THERAPY CLINIC PLANNING PERMISSION DRAWING	DRAWING TITLE TIMBER POST & ARM SIGN ELEVATIONS	SCALE 1:20 @ A3	DRAWING NO. BA-01	NOTES ALL DIMENSIONS ARE IN MILLIMETERS
		DATE 4 OCT 2026	REV. A	