
NOTE: ALL MATERIAL FINISHES UTILISED FOR THE PROPOSED EXTENSION TO MATCH THOSE OF THE EXISTING DWELLING

0 1m 2m 3m 4m 5m

SCALE 1:100 @ A3

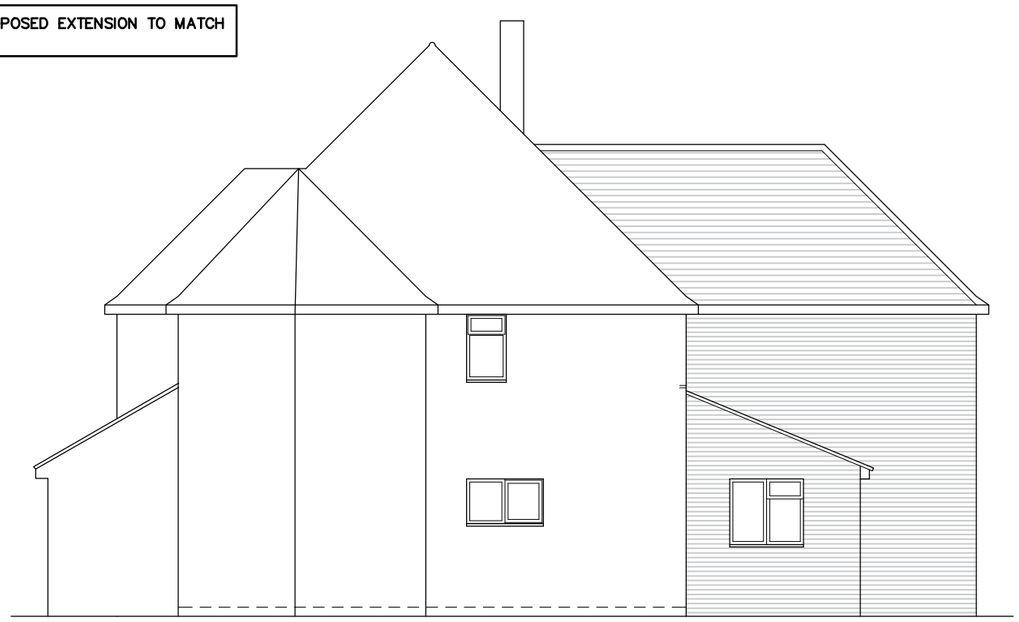

SIDE ELEVATION (SOUTH)



SIDE ELEVATION (NORTH)

REV.B–NOTES ADDED 17/09/2026
REV.A–WINDOWS ADDED 12/08/2026

FOR
MR & MRS SMITH

SITE
5 PATCHINGS,
HORSHAM,
WEST SUSSEX.
RH13 5HJ

TITLE
PROPOSED EXTENSION
ELEVATIONS
(NORTH & SOUTH)

SCALE	DRAWN	DRAWING NO.
1:100 @ A3	AH 08/26	08 REV B