

0 1m 2m 3m 4m 5m

SCALE 1:100 @ A3

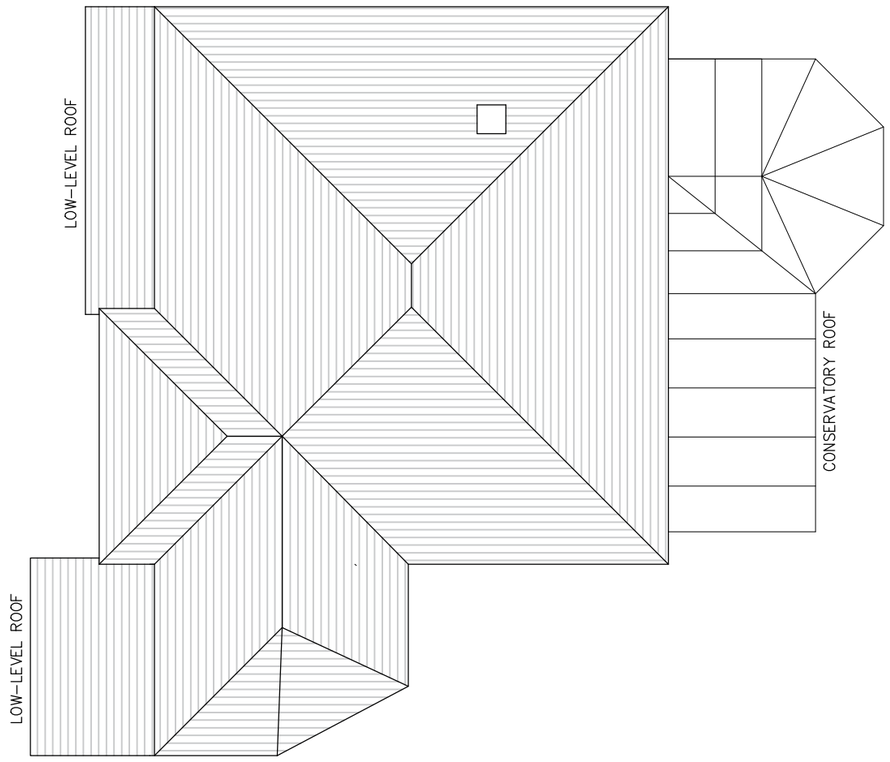

EXISTING ROOF PLAN
(MAINLY TWO-STOREY)

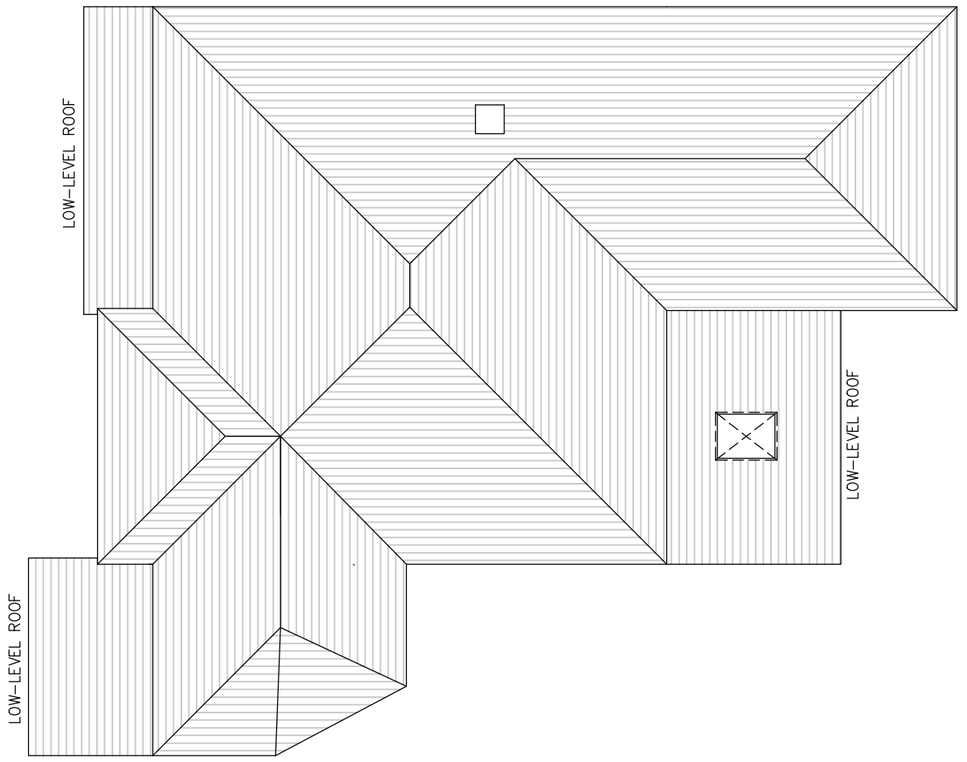

PROPOSED ROOF PLAN
(MAINLY TWO-STOREY)

FOR
MR & MRS SMITH

SITE
5 PATCHINGS,
HORSHAM,
WEST SUSSEX.
RH13 5HJ

TITLE
ROOF PLANS
EXISTING & PROPOSED

SCALE	DRAWN	DRAWING NO.
1:100 @ A3	AH 09/26	09 REV