



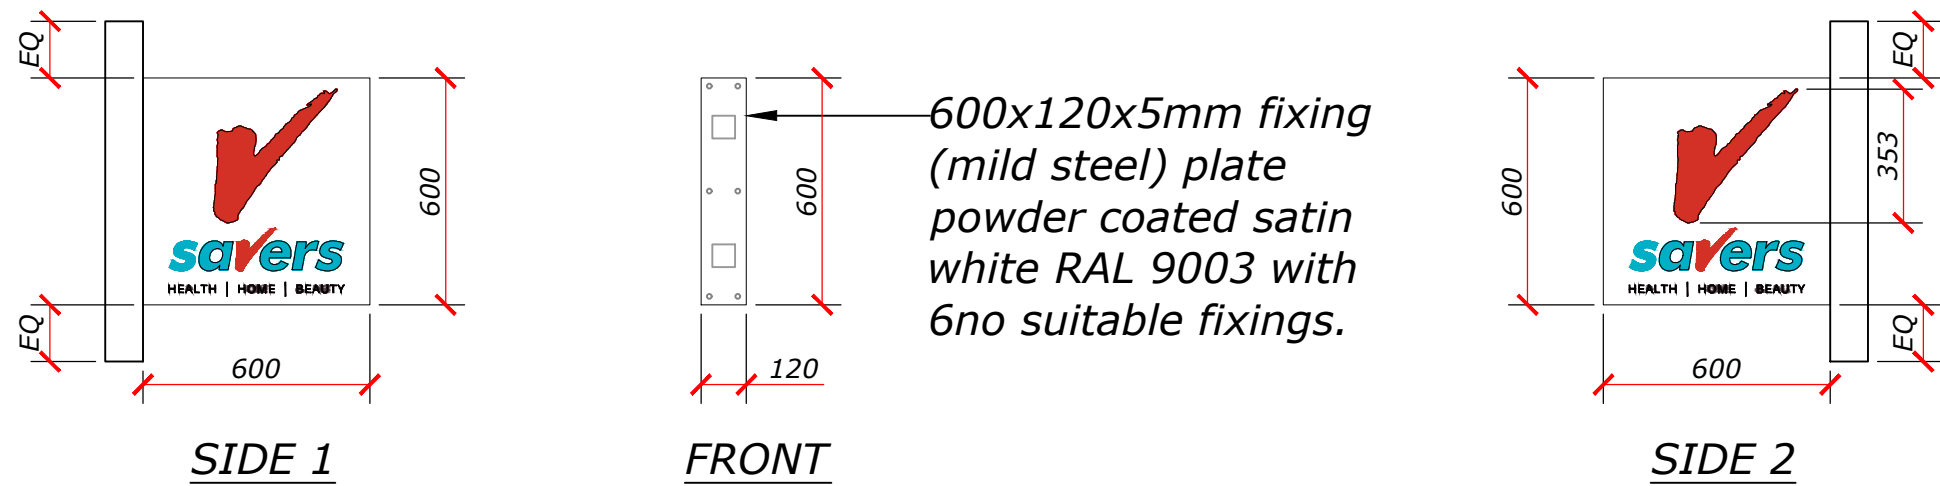

PROJECTING SIGN:
1No New aluminium 600x600x100mm double sided projecting sign, powdercoated RAL 9003 White. Internally illuminated (LED) push through acrylic letters. As per signage manual


Proposed Projecting Sign Detail
Scale 1:20

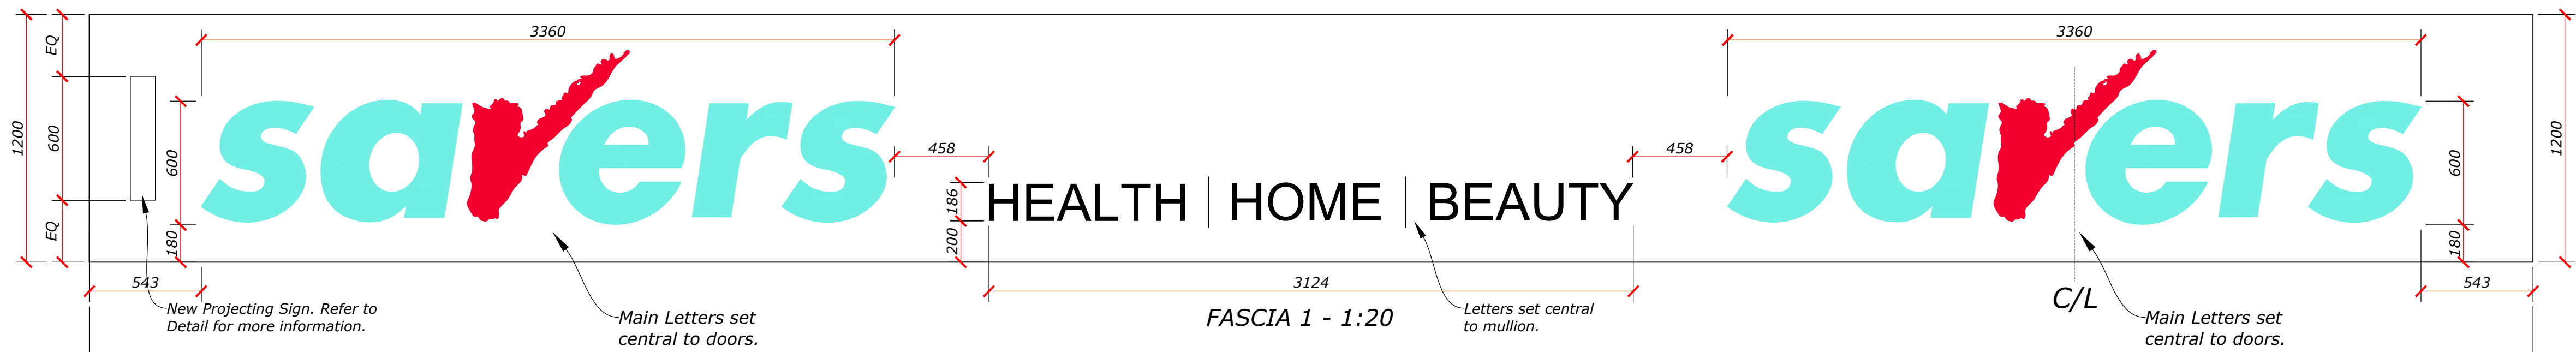

Proposed Fascia Sign Detail
Scale 1:20

FASCIA 1:
New folded aluminium fascia sign (incl. 25mm top lip), finished RAL 9003 White. Internally illuminated (LED) push through acrylic letters. As per signage manual.

NOTE:
Signage Contractor to carry out site measure, prior to any manufacture. Allow for within pricing.

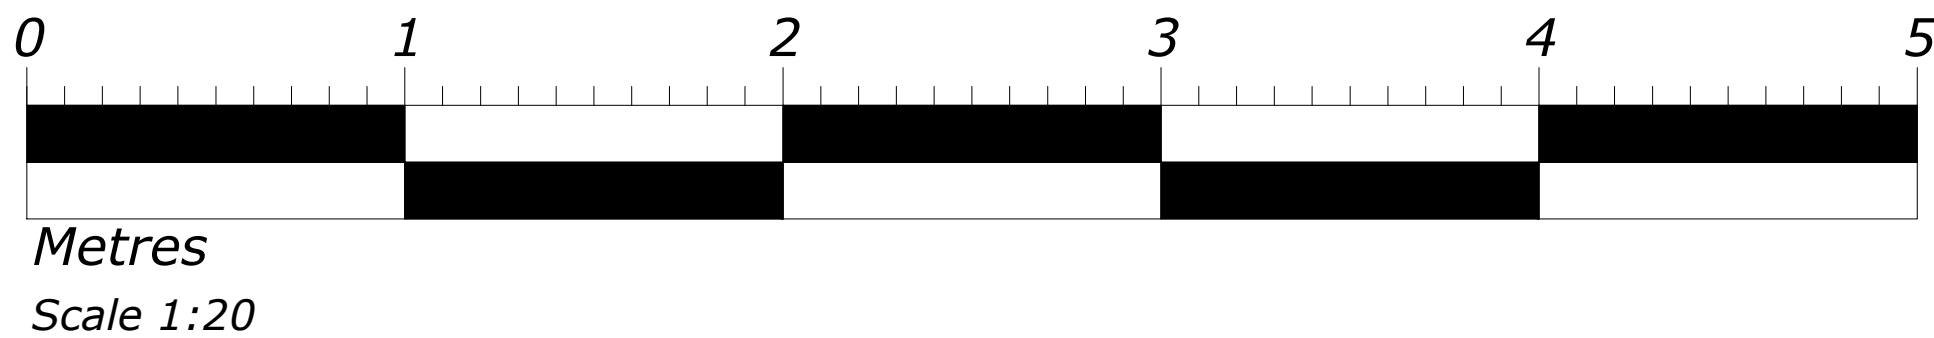

- The contractor must verify all dimensions on site before any works are undertaken, discrepancies are to be reported to the project architect/designer for clarification.
- All works will be carried out in accordance with the SUPERDRUG NFOS document & are to comply with the tenants fit out guidelines following landlords approval.
- HVAC, M&E layouts are indicative & must be verified with the relevant contractor before commencement of work.
- All works to be carried out in accordance with the fire strategy and fire cert application schedule produced by the landlord team issued at tender.
- The existing/proposed sprinkler system is to be assessed by contractor to ensure the system is in compliance with building regs part B.
- This drawing remains the property of ASWATSON/SUPERDRUG & may not be reproduced in any way without prior consent.

- SCHEDULE OF RISKS**
Standard risks and hazards normally associated with the types of work detailed on this drawing, include:
- Electrocution: M&E installation/alterations.
 - Working at height: Falls from scaffolds, platforms & ladders. Falling materials.
 - Noise: Use of power tools & demolition equipment.
 - Dust: Use of power tools & demolition equipment.
 - Suffocation: Fume Inhalation from installation/alterations to incoming services, working with hazardous materials/solvents.
 - Trip hazards: Loose cables & materials.
 - Working in close proximity to the public.
 - Risks associated with structural works will be assessed be a structural engineer.
 - It is assumed that all works on this drawing will be carried out by a competent contractor working, where appropriate to an approved method statement.

REV	REVISION NOTE	DATE	BY
B	Updated to L3 issue	23/03/26	AL
C	New Fascia signage design	25/03/26	DS

DRAWING TITLE Proposed Signage Detail - Planning			
DRAWING NUMBER AMP26 9120 - 402 PL			REVISION C
SCALE As shown @ A1	DATE 23/03/26	DRAWN TP	CHECKED AP
PROJECT 30 West Street, HORSHAM, West Sussex, RH12 1PB			

STATUS

L3