

All levels shown are general.
Allowances to be made to accommodate ground falls/removal of surface water.

Provision/land drainage is to be incorporated where required.

All paving shown is representative and not actual sizes.

All step treads and wall copings where applicable are to be 35-40mm thickness with bullnosed nosings.

All operatives and works involved with this project must comply with CDM Regulations 2015.

The client reserves the right to make alterations if required.



ASGD SOCIETY OF GARDEN DESIGNERS
REGISTERED MEMBER

A		Date	Revisions

Longmead,
Orchard Way,
Fontwell,
Nr Arundel,
West Sussex, BN18 0SH.
TEL/FAX: - (01243) 814644.

Client
Mr and Mrs P. Cox.


Job Title

Proposed Garden Layout at
Sleepy Warren,
Stane Street,
Slinfold,
West Sussex.

Drawing Title

General Outline.
(subject to construction and planting detail)

Scale 1:100 - printed @ A0

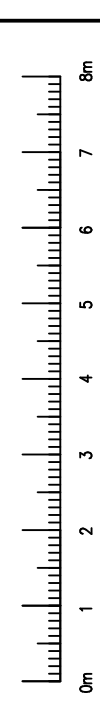

Date	16.1.25.	Drawn by	K.M.
------	----------	----------	------

Drug No	1162.M.25.	Rev.
---------	------------	------

Bollard lights face forward only into access road and not woodland

No Artificial lighting to Lake area considered as foraging hot spot

EXTERNAL LIGHTING

- | | |
|---|--|
|  | Wall Recessed Light Albus - 27000k - 100 lumens - Photocell controlled |
|  | Bollard Floor Light Neptune 2700k - 302 lumens - PIR controlled |
|  | Wall Light Mayfair - 2700k - 650 lumens - PIR controlled Zone A |
|  | Wall Light Mayfair - 2700k - 650 lumens - PIR controlled Zone B |
|  | Wall Recessed Light Albus 2700k - 100 lumens - PIR controlled |
|  | Wall Mounted Hinkley Tall - 2700k - <500 lumens - PIR controlled |
|  | Wall Mounted Hinkley Square Light - 2700k - <500 lumens - PIR controlled Zoned in elevations |