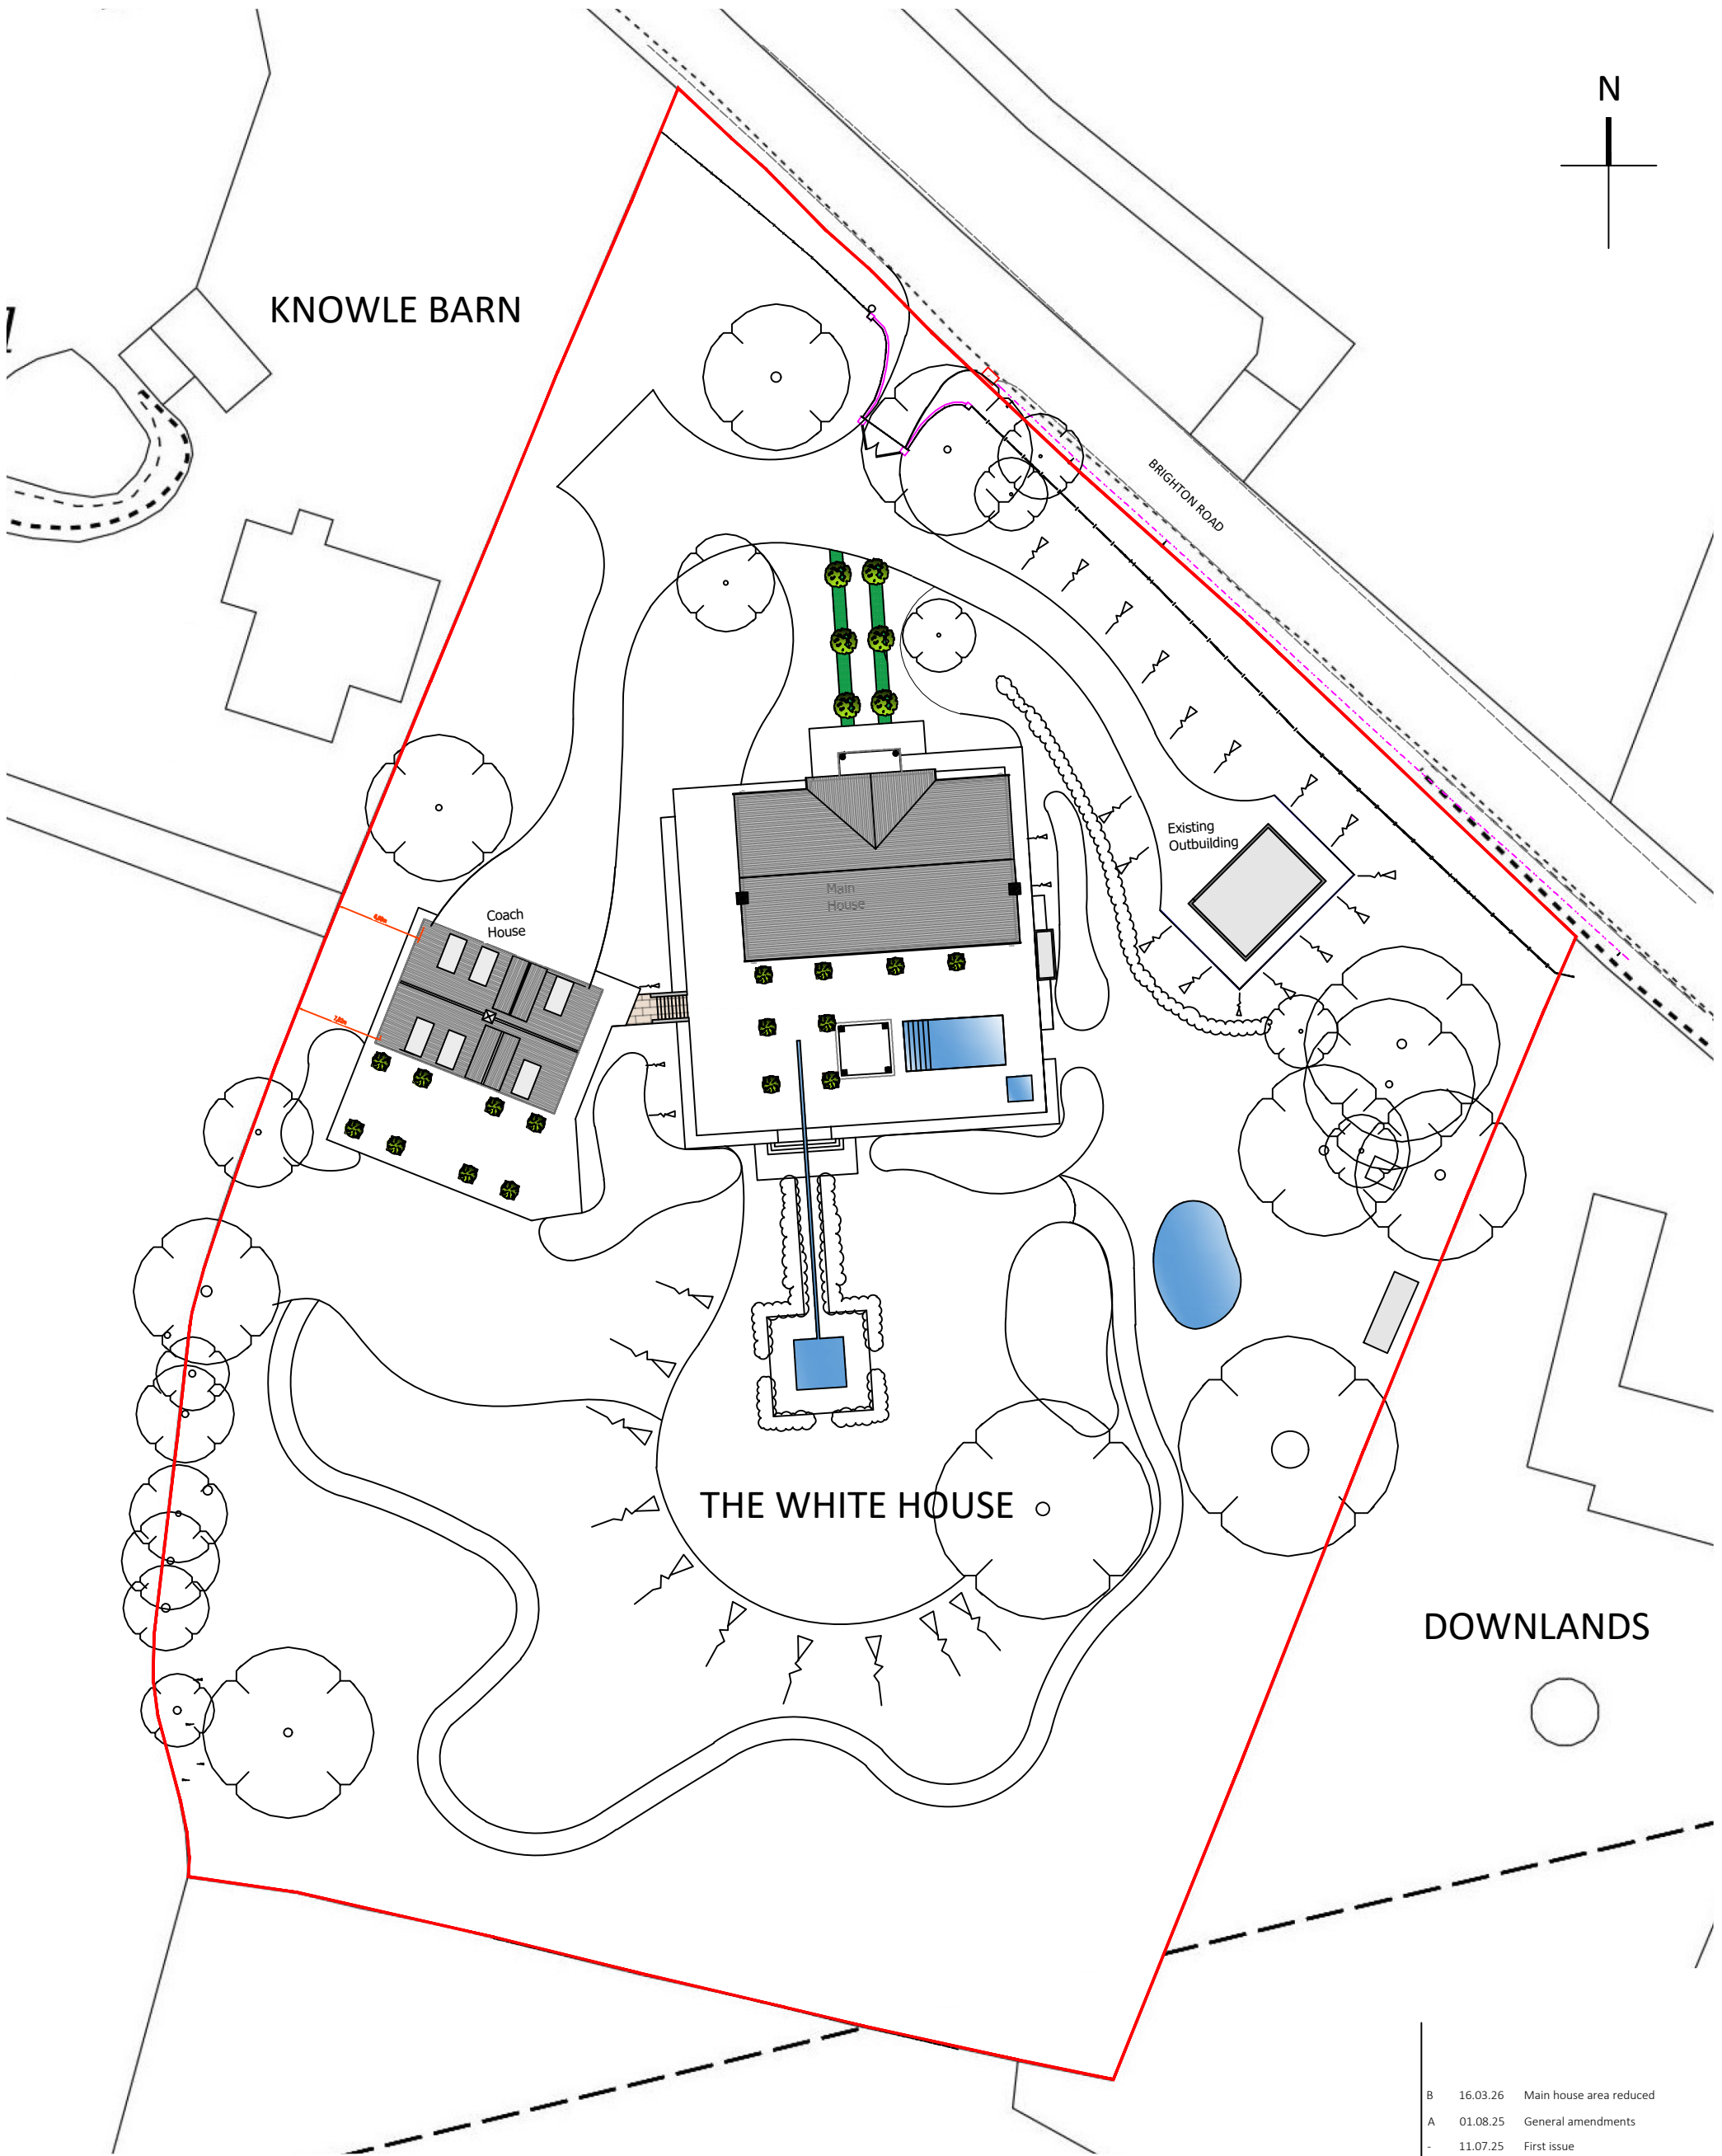


PLANNING ISSUE

B	16.03.26	Main house area reduced
A	01.08.25	General amendments
-	11.07.25	First issue
Rev	Date	Description

ACCEL CONSULTING LTD 20 Southwick Street Southwick West Sussex, BN42 4TB			Tel 01273934921 www.accelconsulting.co.uk
Client MR T. HARDING			
Project THE WHITE HOUSE, BN5 9ST		No. 2014	
Drawing Title PROPOSED BLOCK PLAN			
Drawing No. 002	Rev B	Rev Date 16 MAR 2026	Scale 1:500@A3