

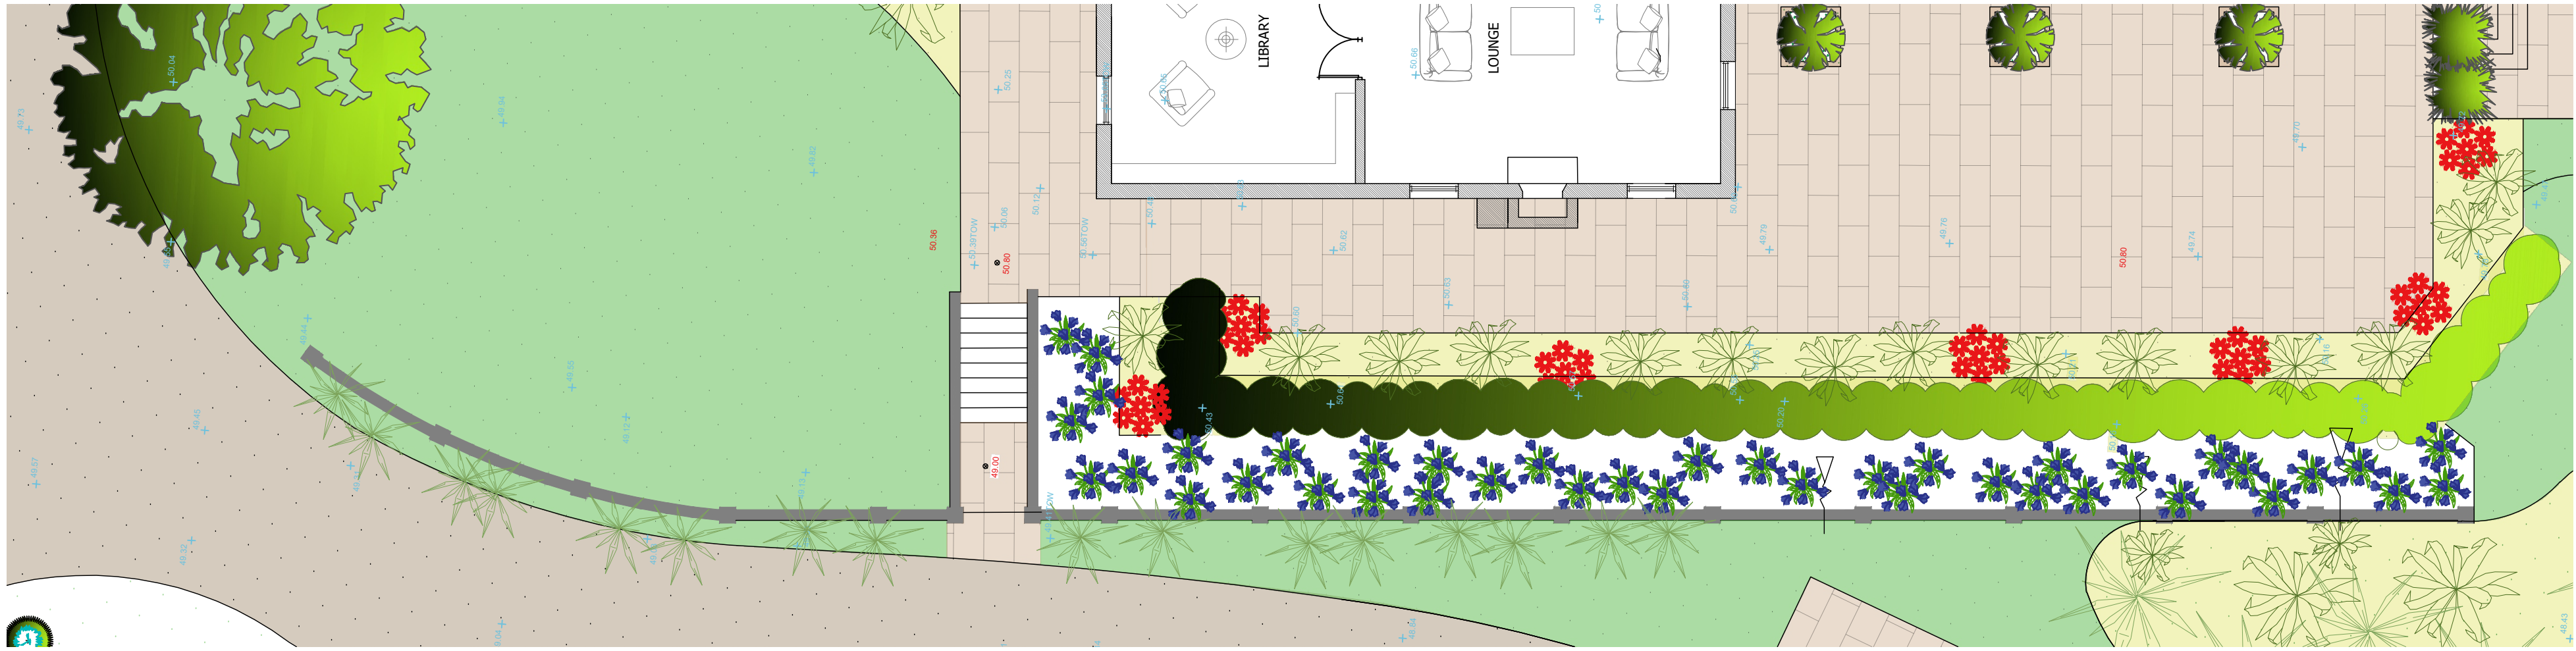
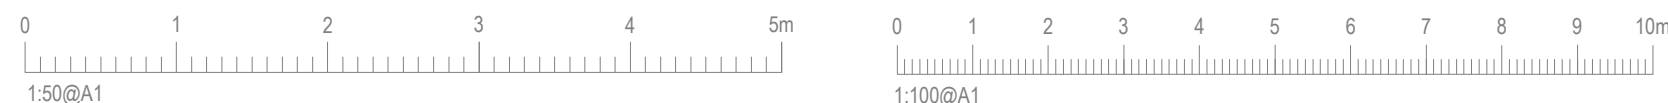
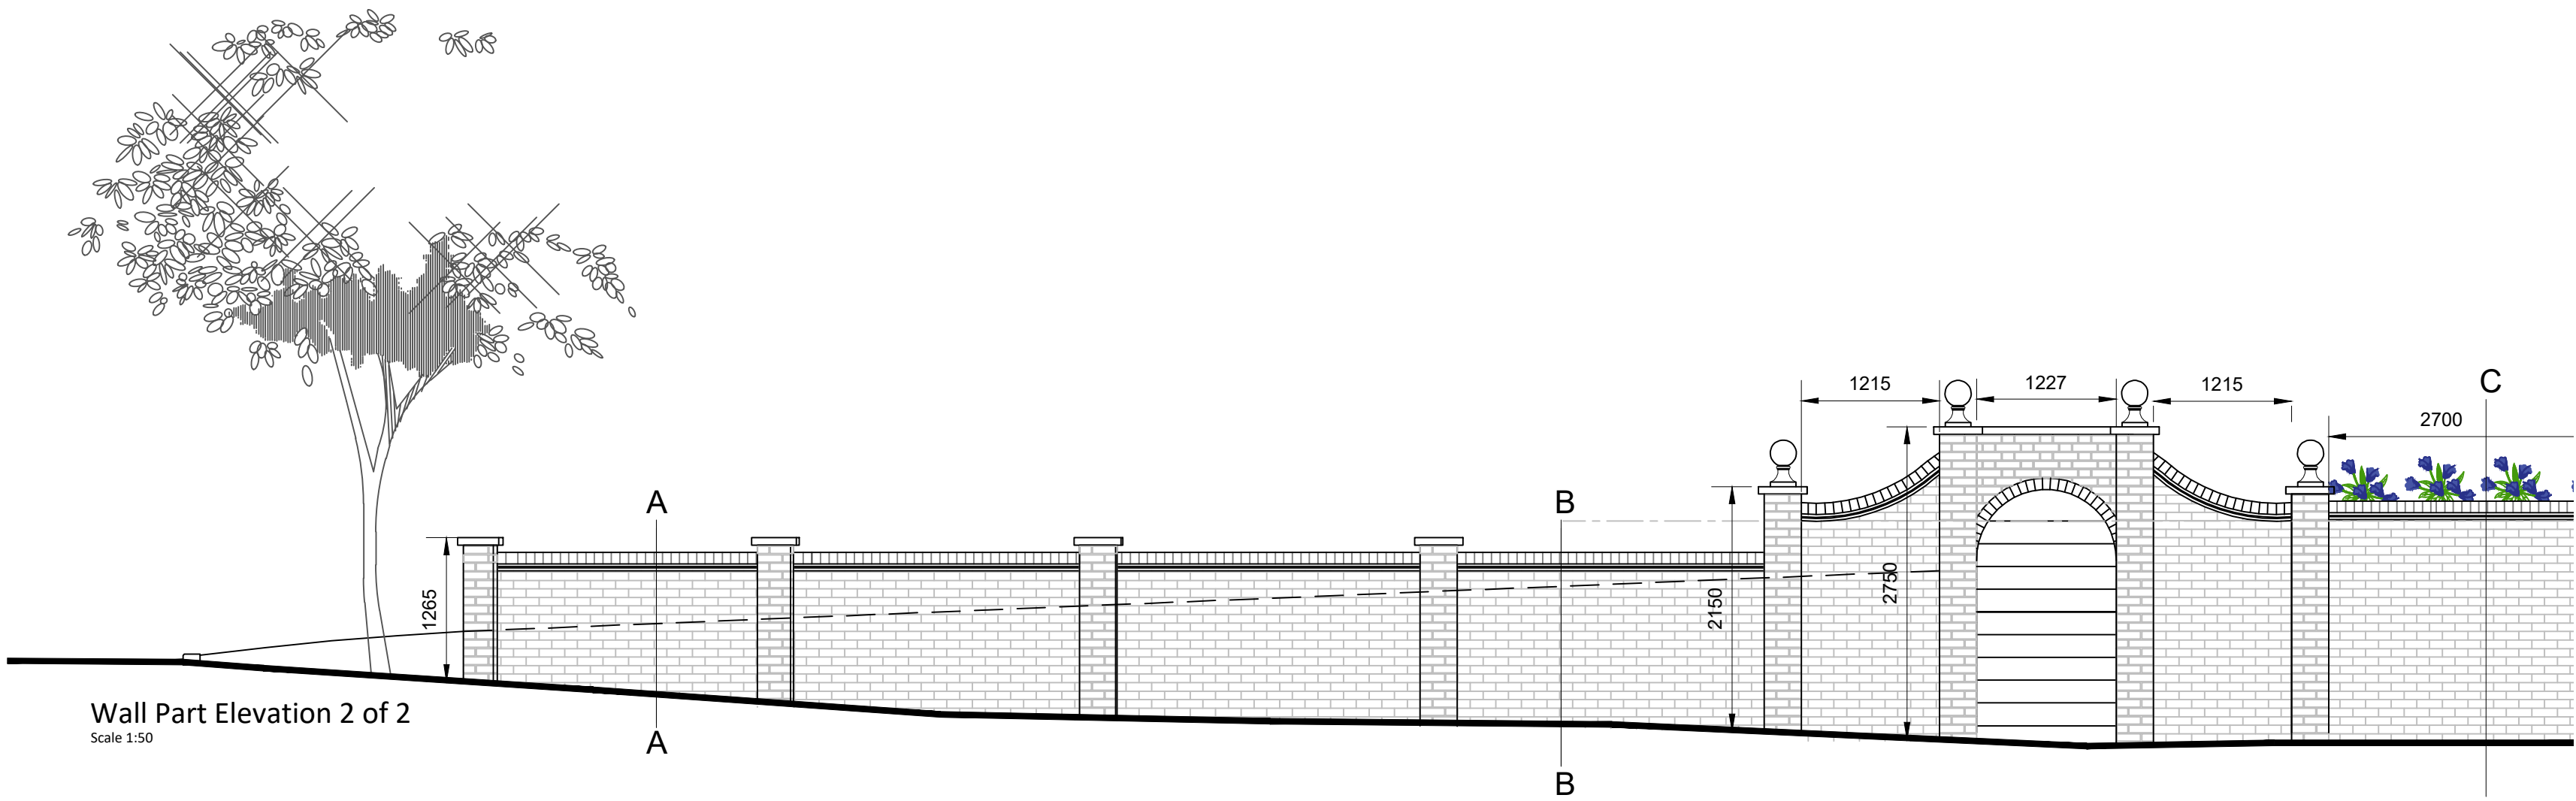
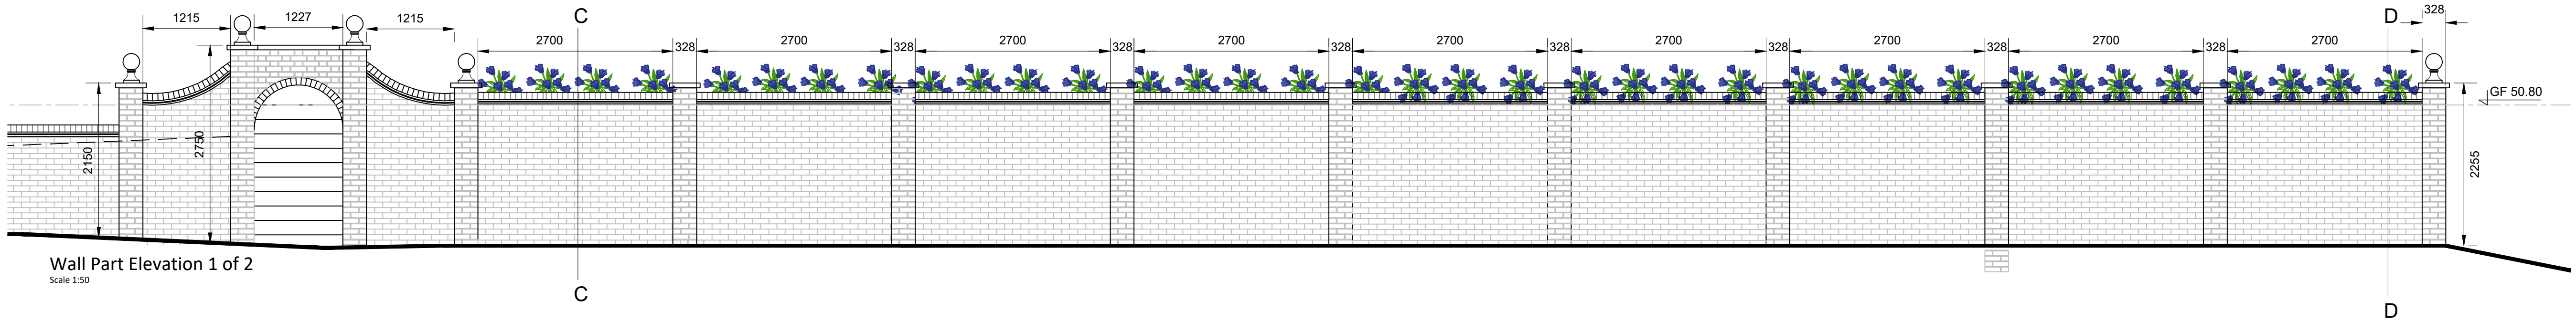


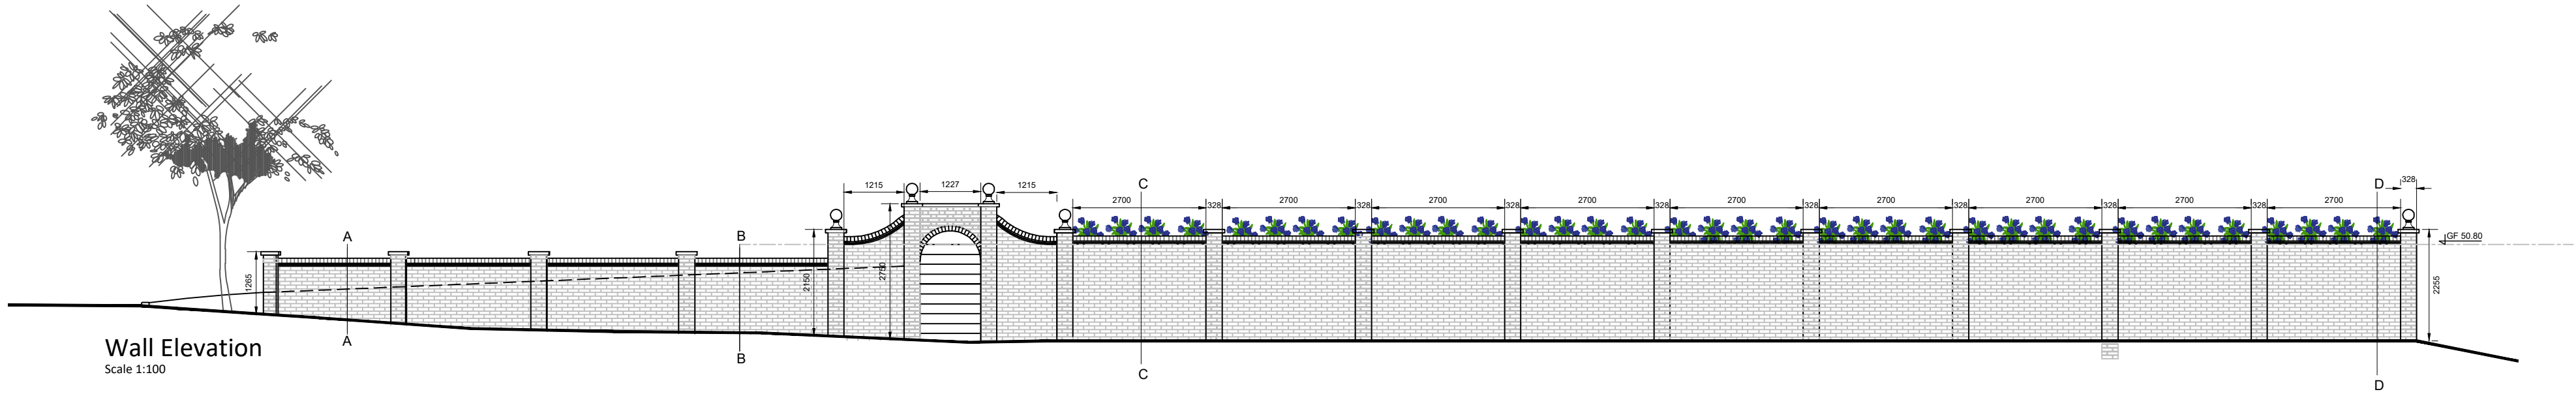

Wall Plan  
Scale 1:100

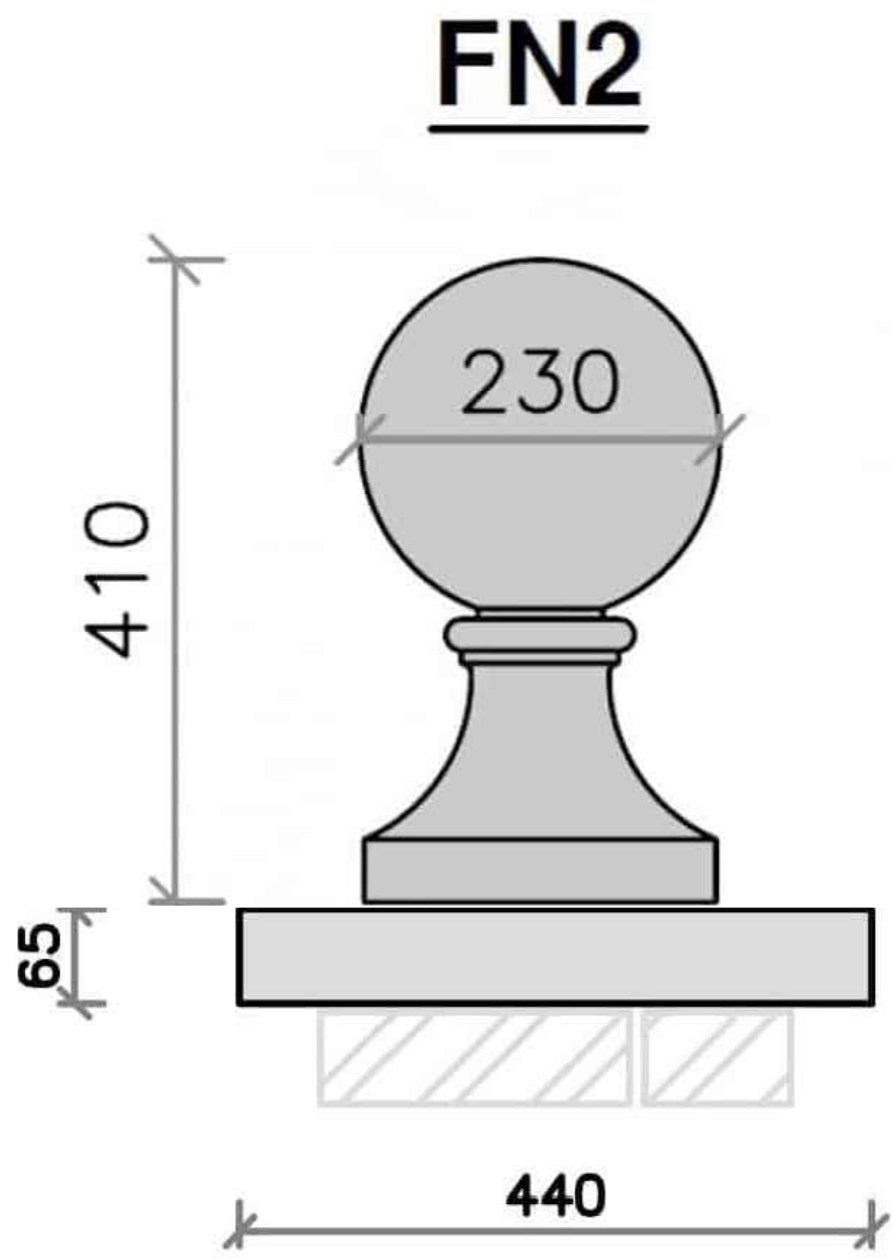

PLANNING ISSUE

ACCEL CONSULTING LTD

|                           |             |             |
|---------------------------|-------------|-------------|
| 27.10.25                  | First Issue |             |
| Rev                       | Date        | Description |
| ACCEL CONSULTING LTD      |             |             |
| 25 Southwick Street       |             |             |
| Southwick, B84 2 4TB      |             |             |
| West Sussex, BN42 4TB     |             |             |
| Tel: 01273 894921         |             |             |
| www.accelconsulting.co.uk |             |             |
| Client                    |             |             |
| TIM HARDING               |             |             |
| Project                   |             |             |
| THE WHITE HOUSE, HENFIELD |             |             |
| No                        |             |             |
| 2014                      |             |             |
| Drawing Title             |             |             |
| LANDSCAPE - GARDEN WALL   |             |             |
| Drawing No.               |             |             |
| 004                       |             |             |
| Rev Issue                 |             |             |
| 27 OCT 2025               |             |             |
| Scale                     |             |             |
| Varies                    |             |             |