


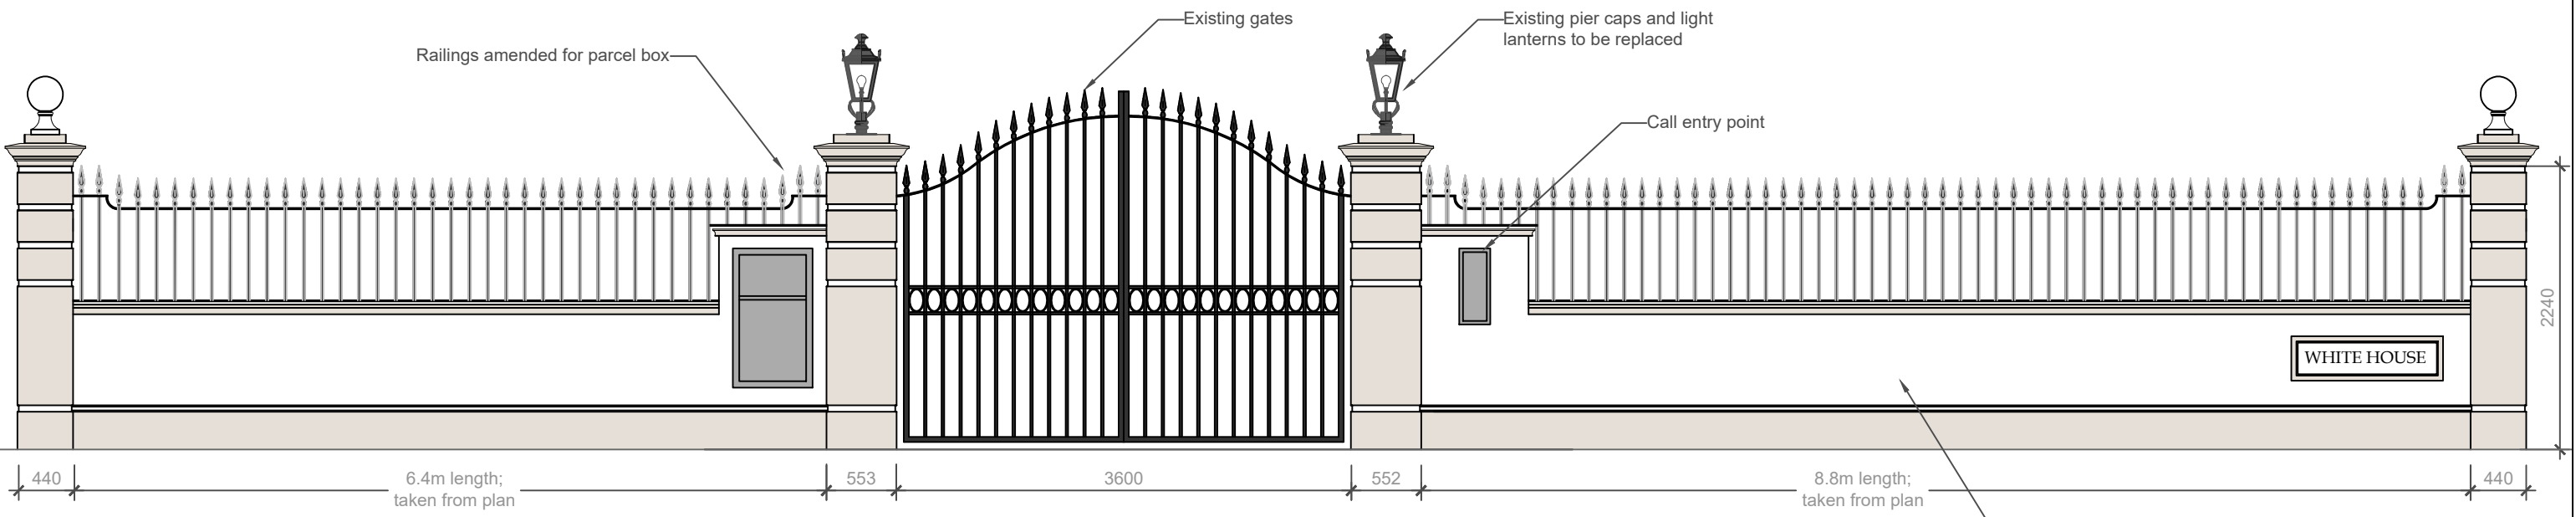

Main Entrance - Elevation
1:50@A3



Manhattan XL Parcel Box




Black Dorchester Pillar
Light & Lantern Set



Acanthus Pier Cap - PC2533/34



Acanthus Ball & Base - FN2/3

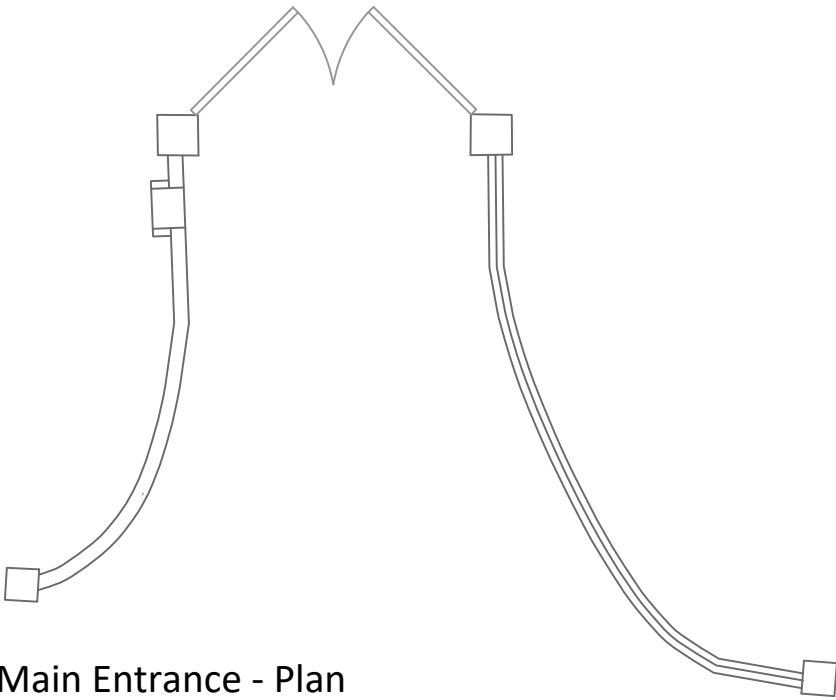

Main Entrance - Plan
1:100@A3



PLANNING ISSUE

ACCEL Consulting Ltd

C	27.03.26	Addition of notes
B	24.10.25	Ball replaced by pillar light
A	21.10.25	General alterations
-	14.08.25	First issue
Rev	Date	Description
ACCEL CONSULTING LTD 20 Southwick Street Southwick West Sussex, BN42 4TB Tel 01273934921 www.accelconsulting.co.uk		
Client MR T. HARDING		
Project THE WHITE HOUSE, BN5 9ST		No. 2014
Drawing Title MAIN ENTRANCE		
Drawing No. 040	Rev C	Rev Date 27 MAR 2026
		Scale Varies