

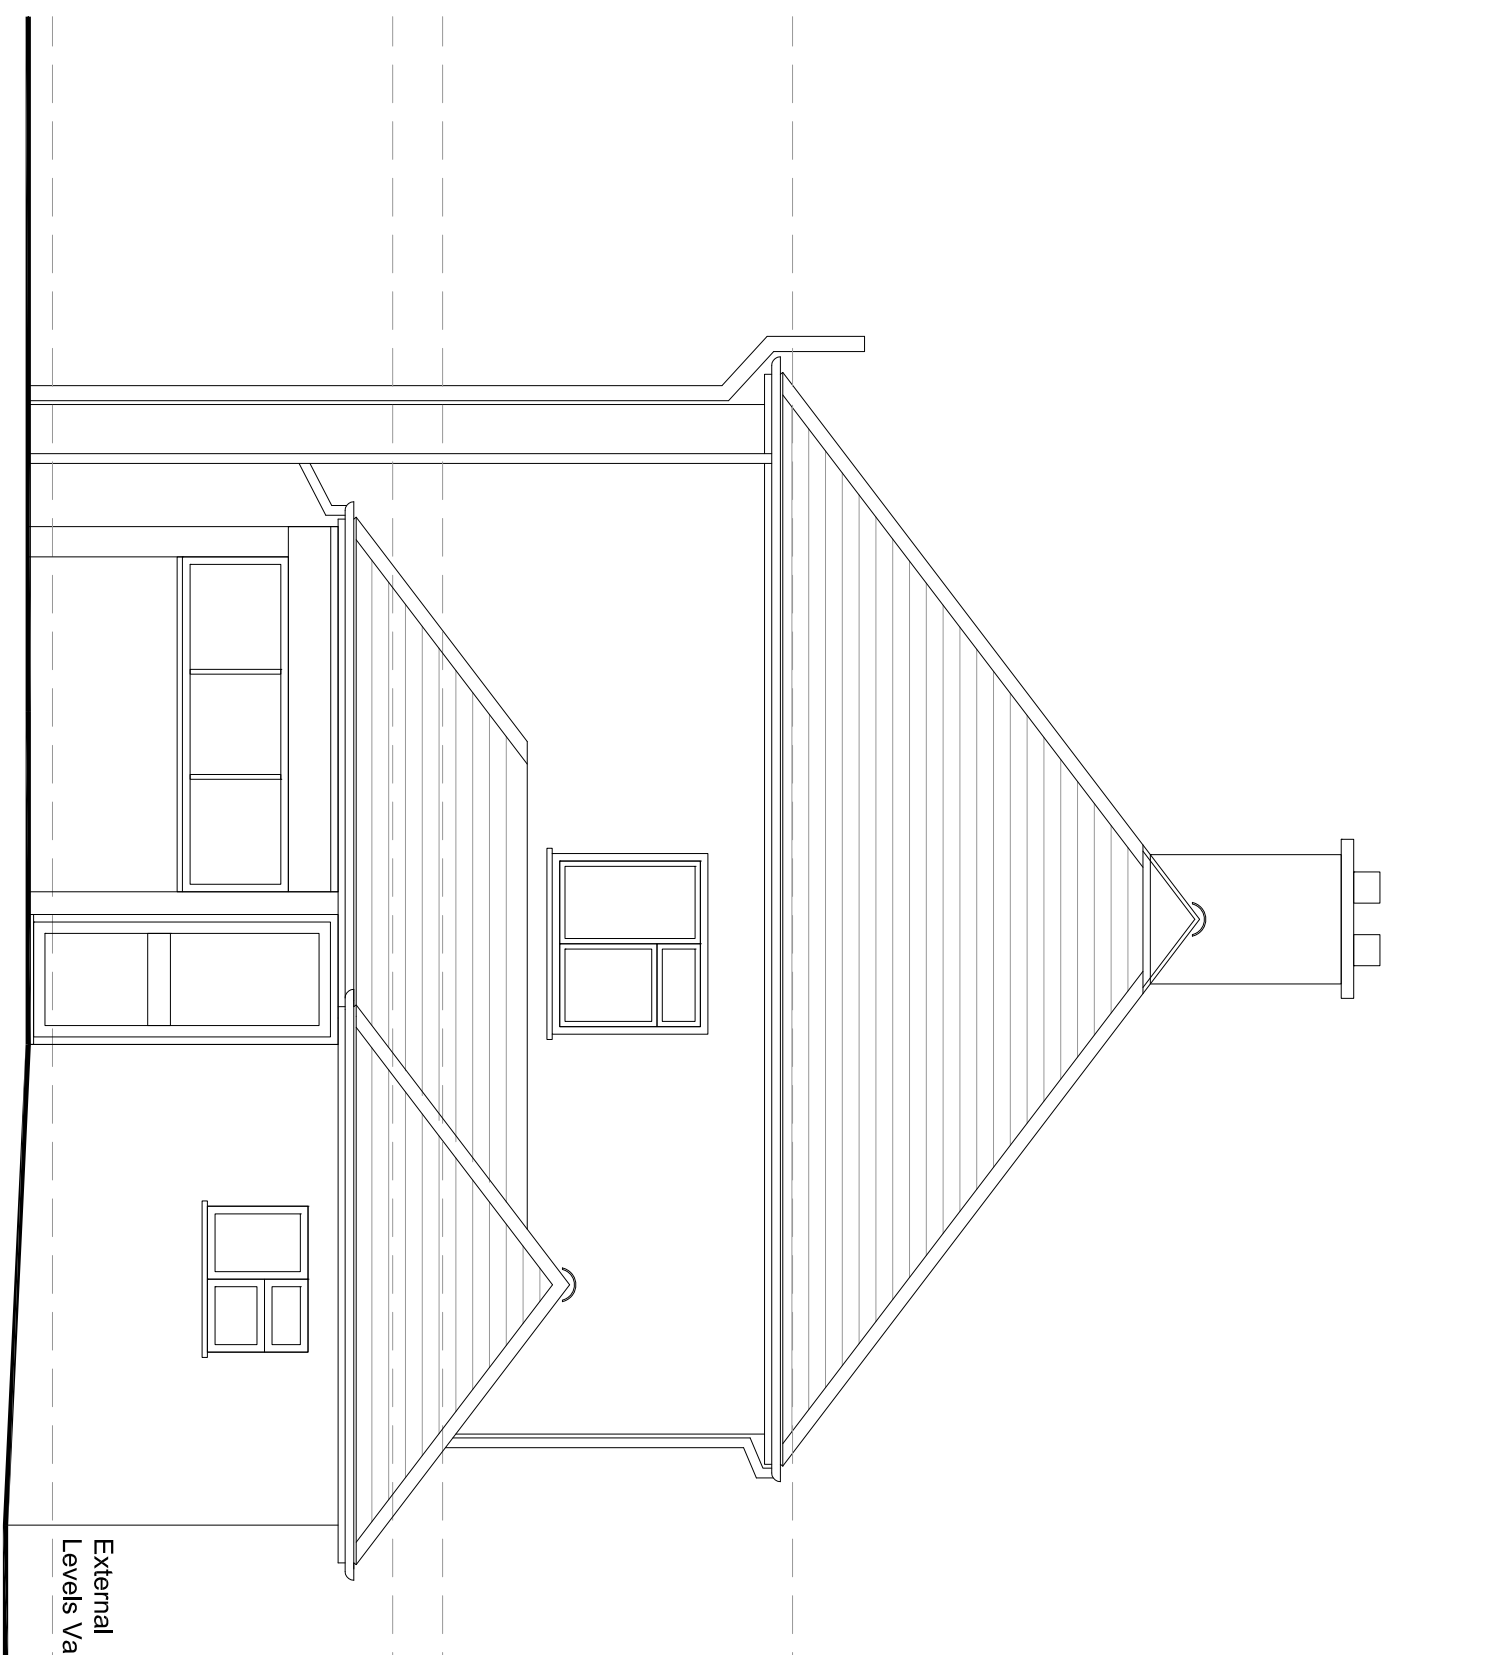
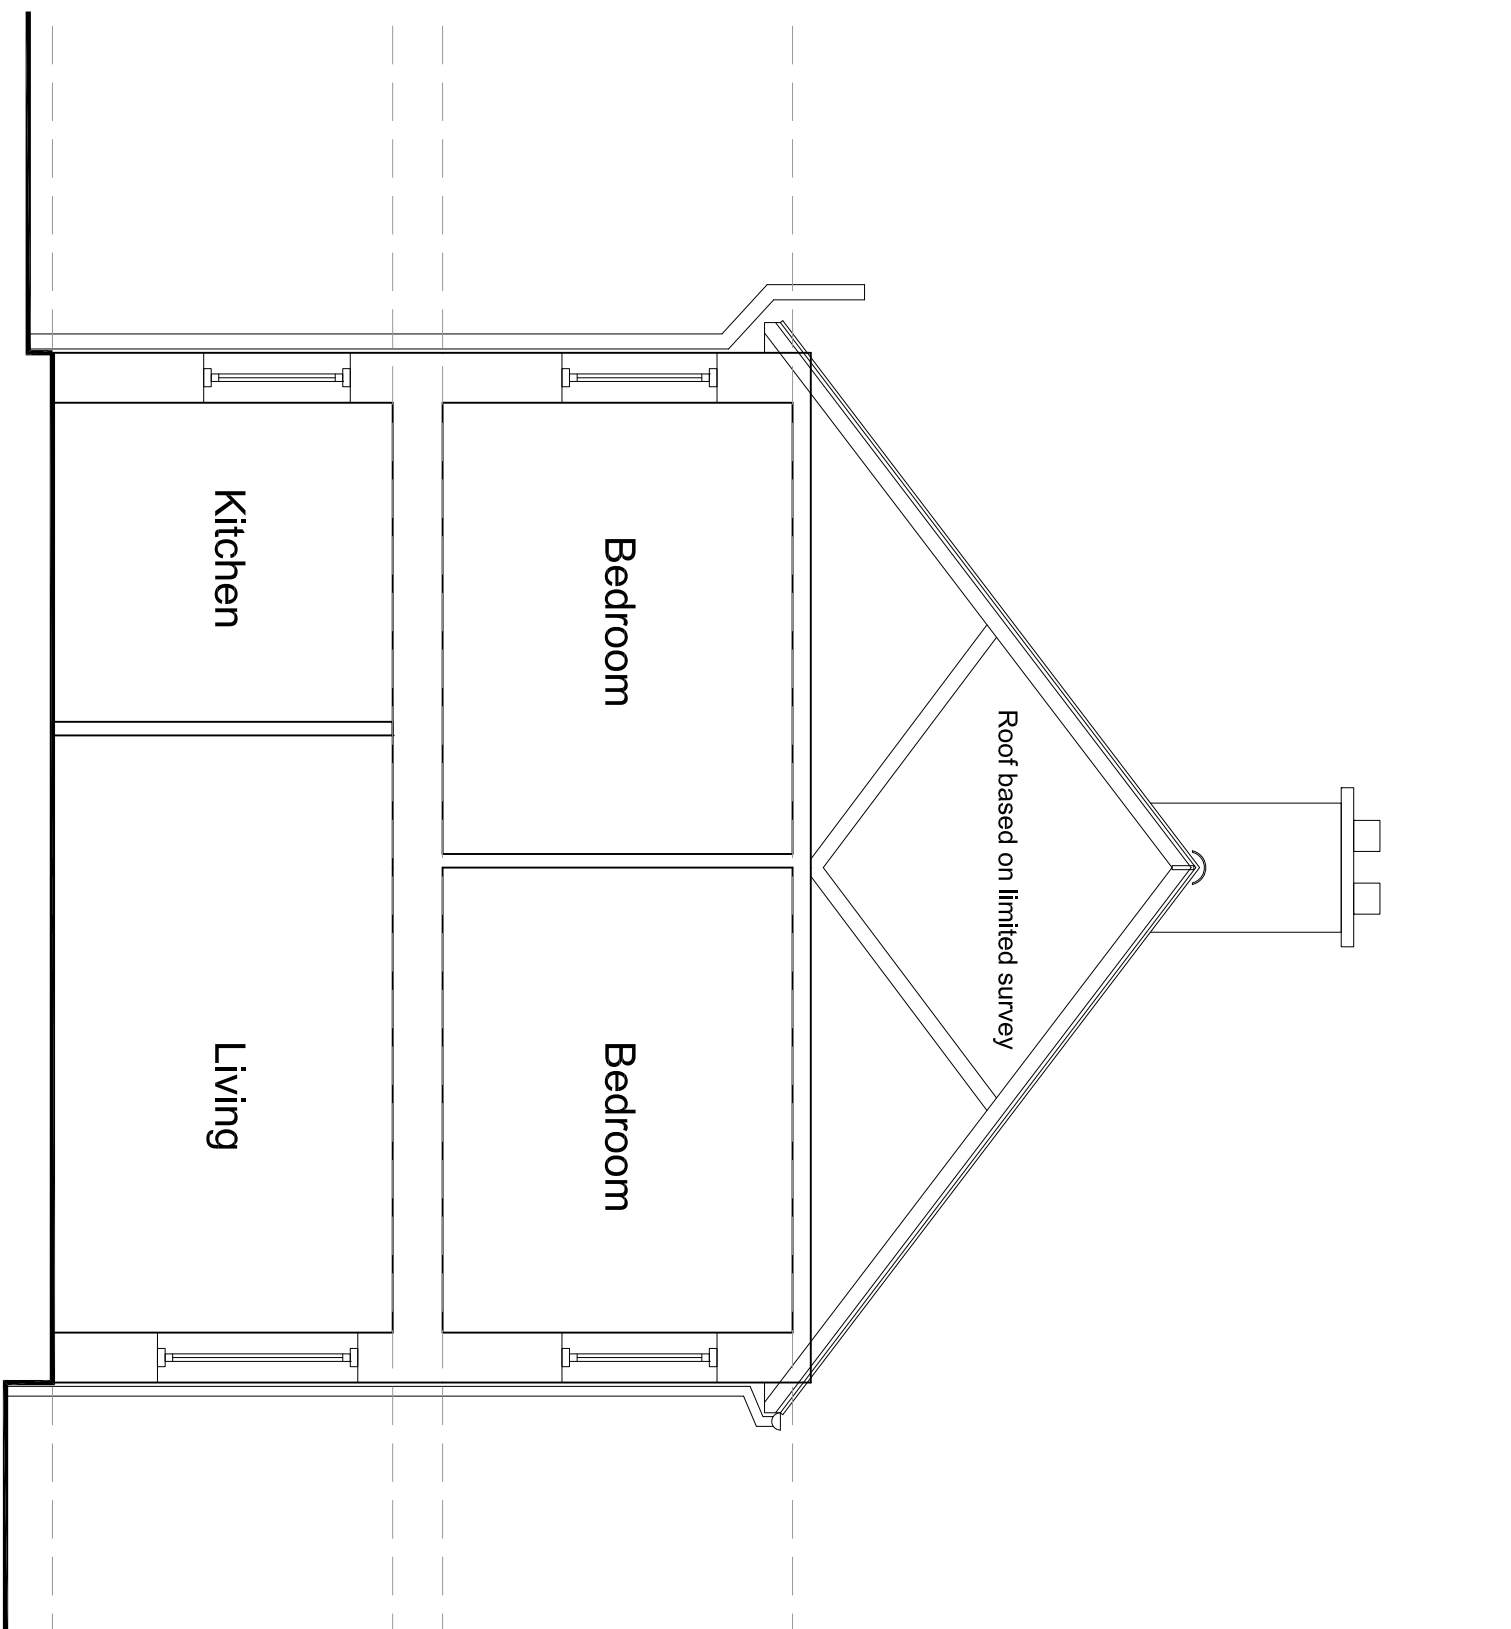
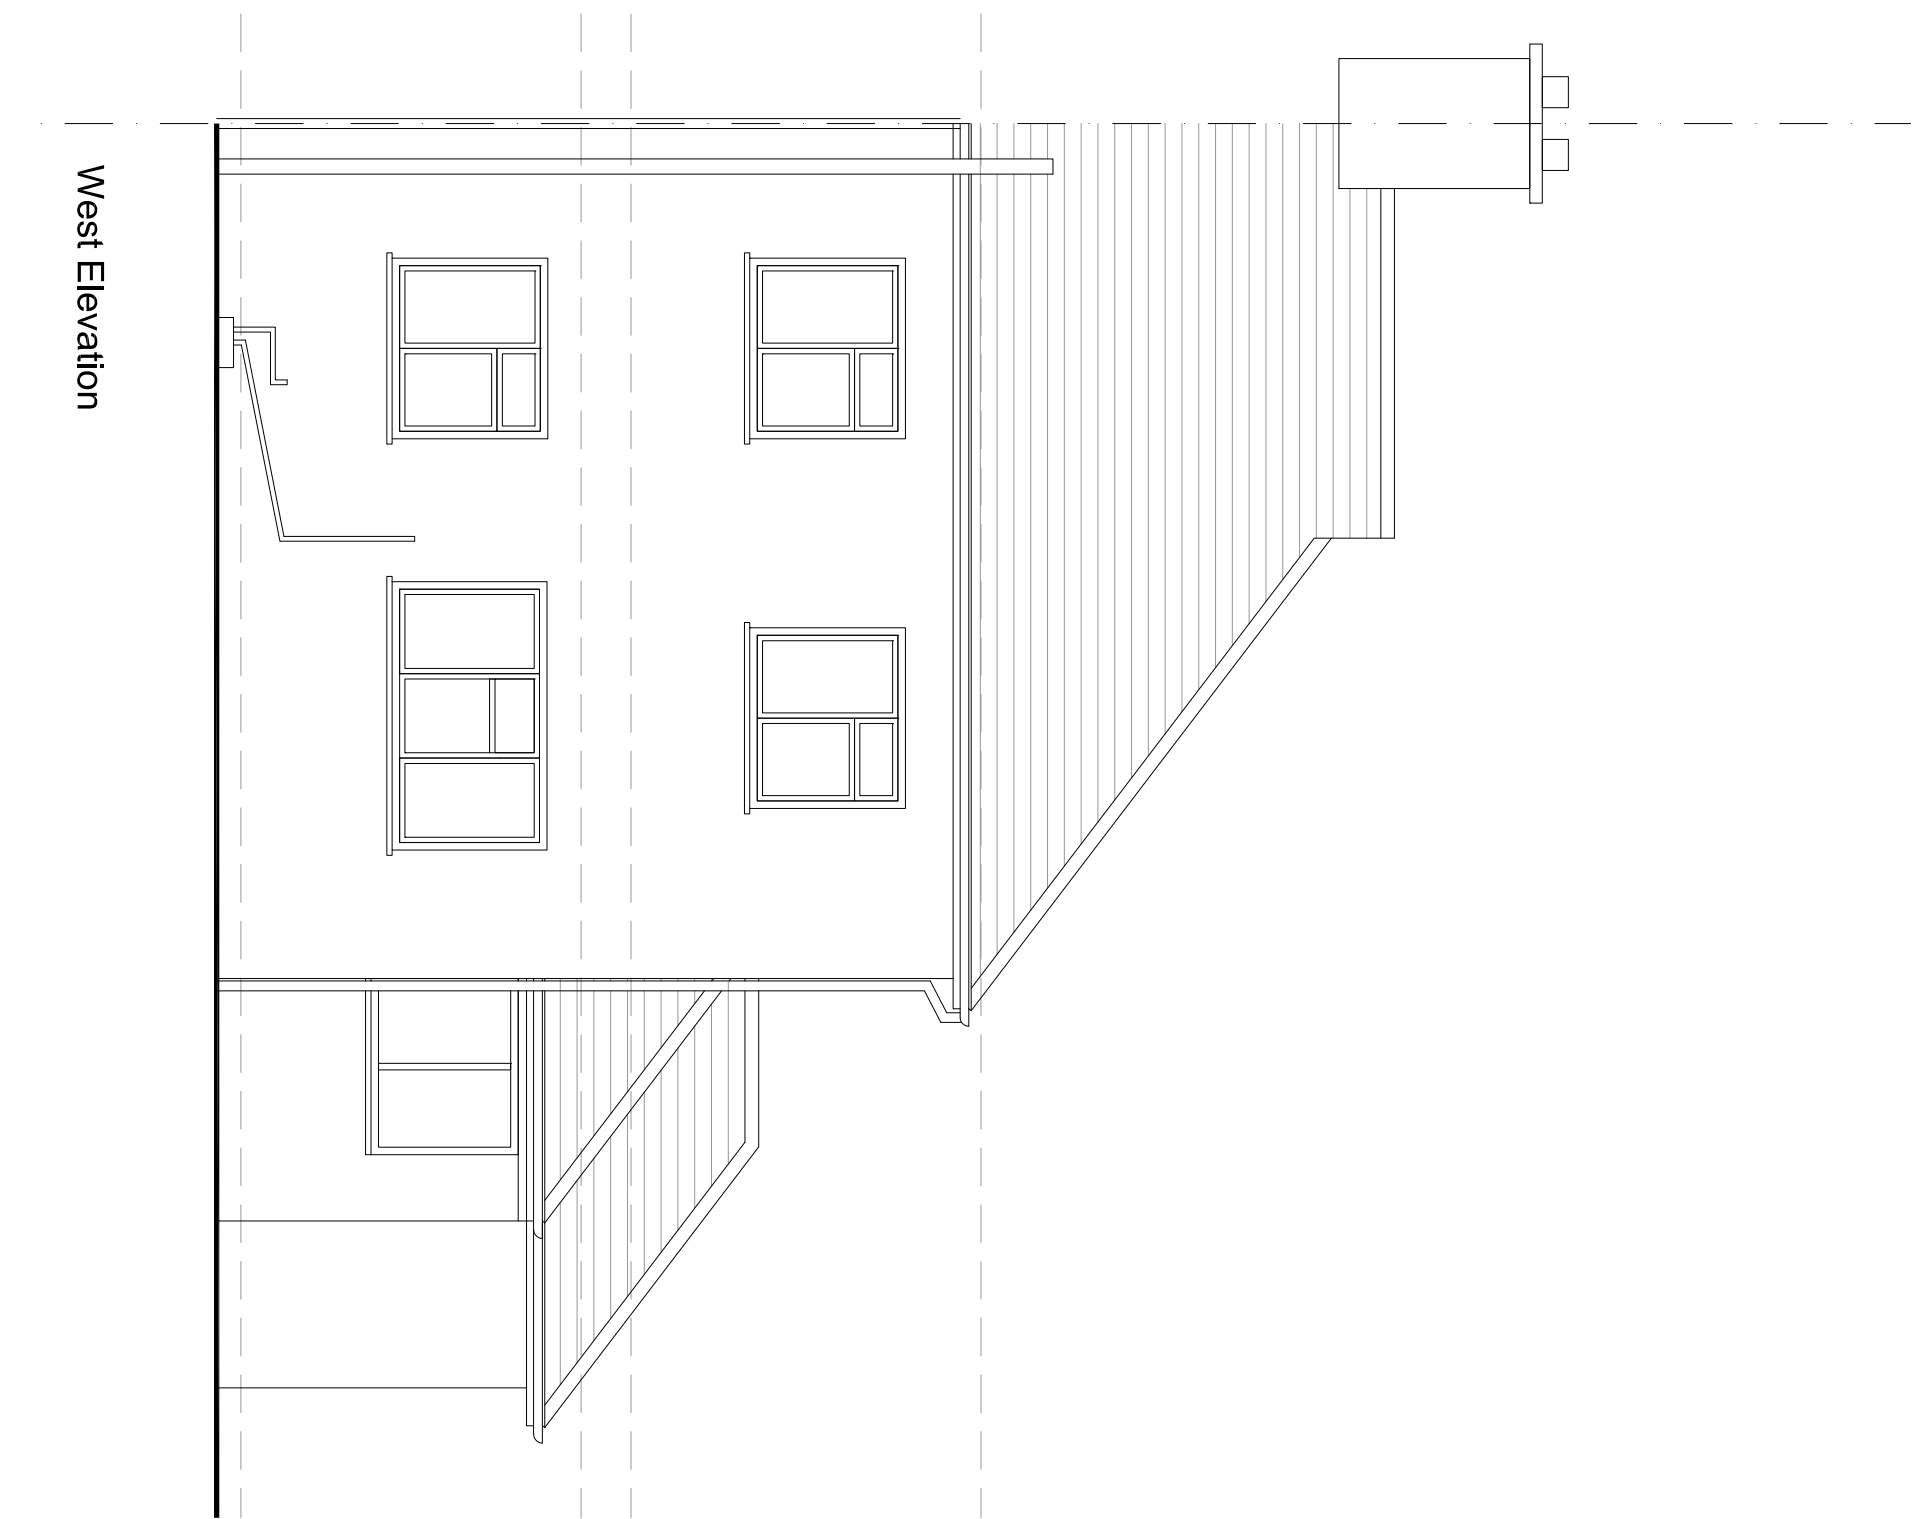


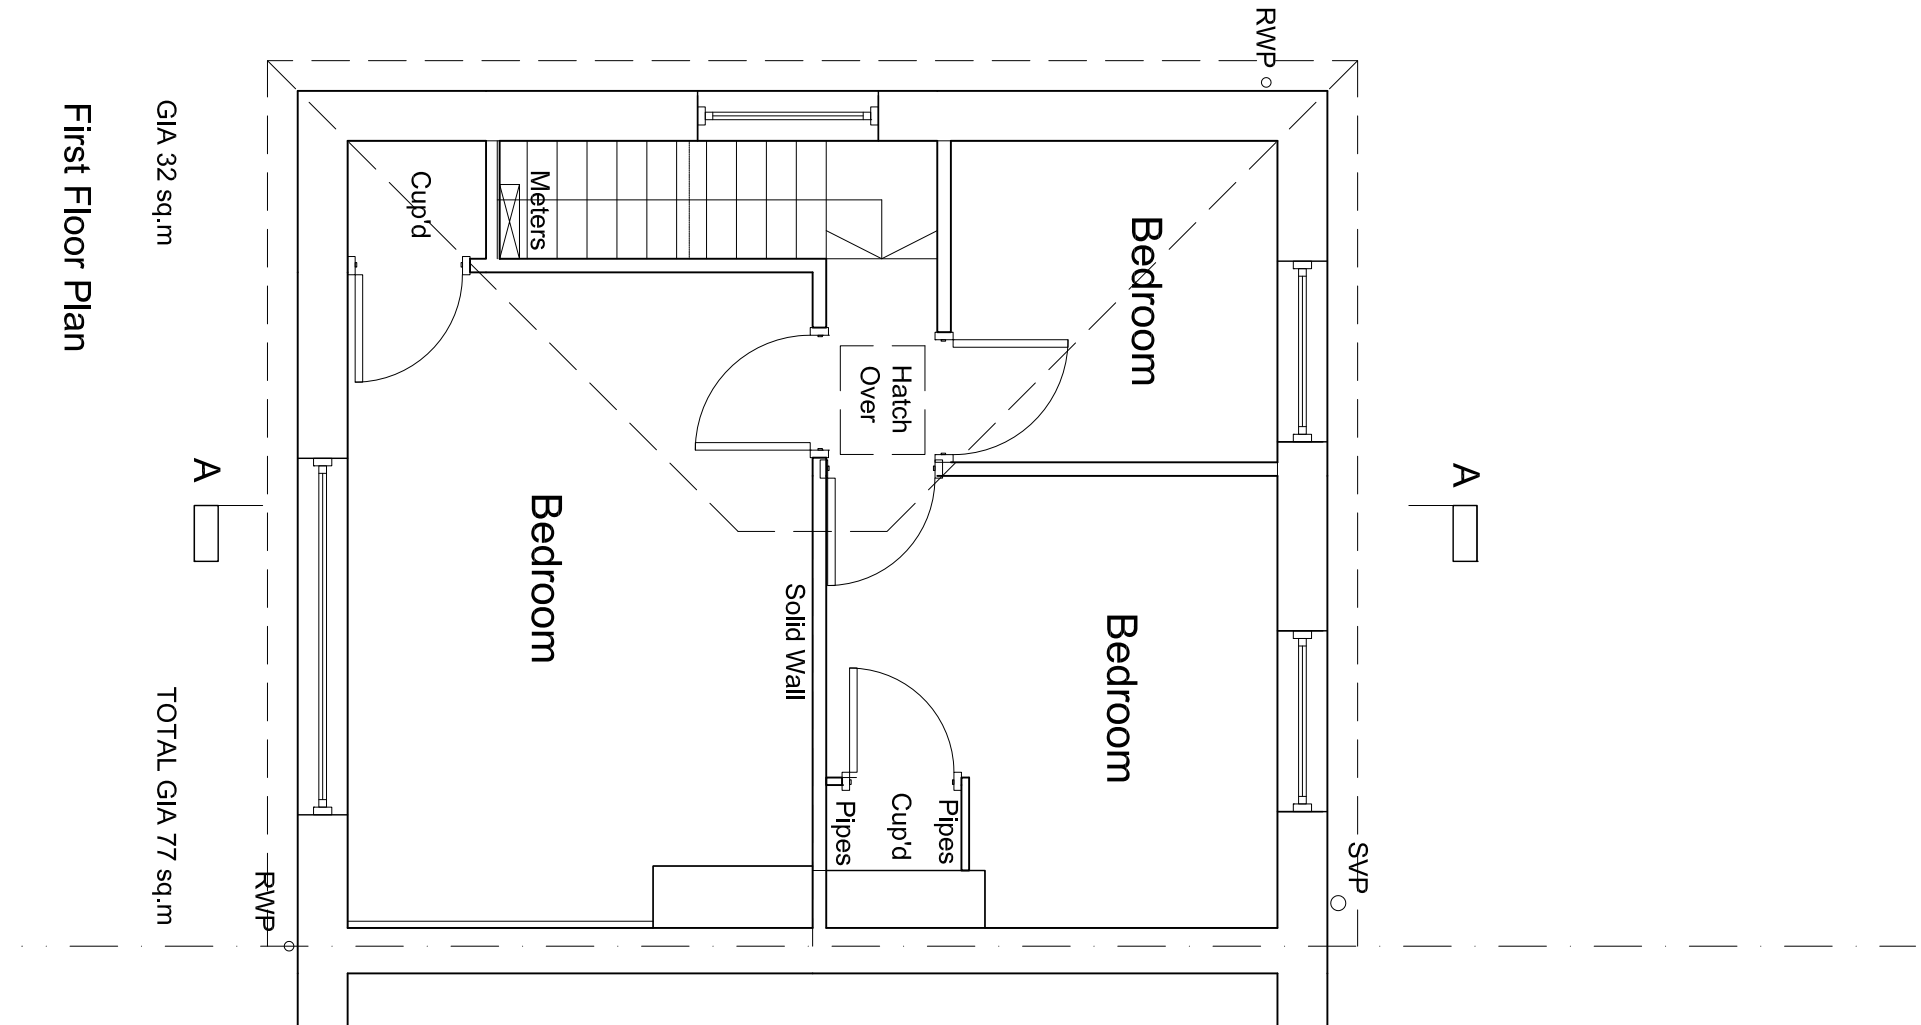

Scale Bar 1-10m @ 1:50

1:50

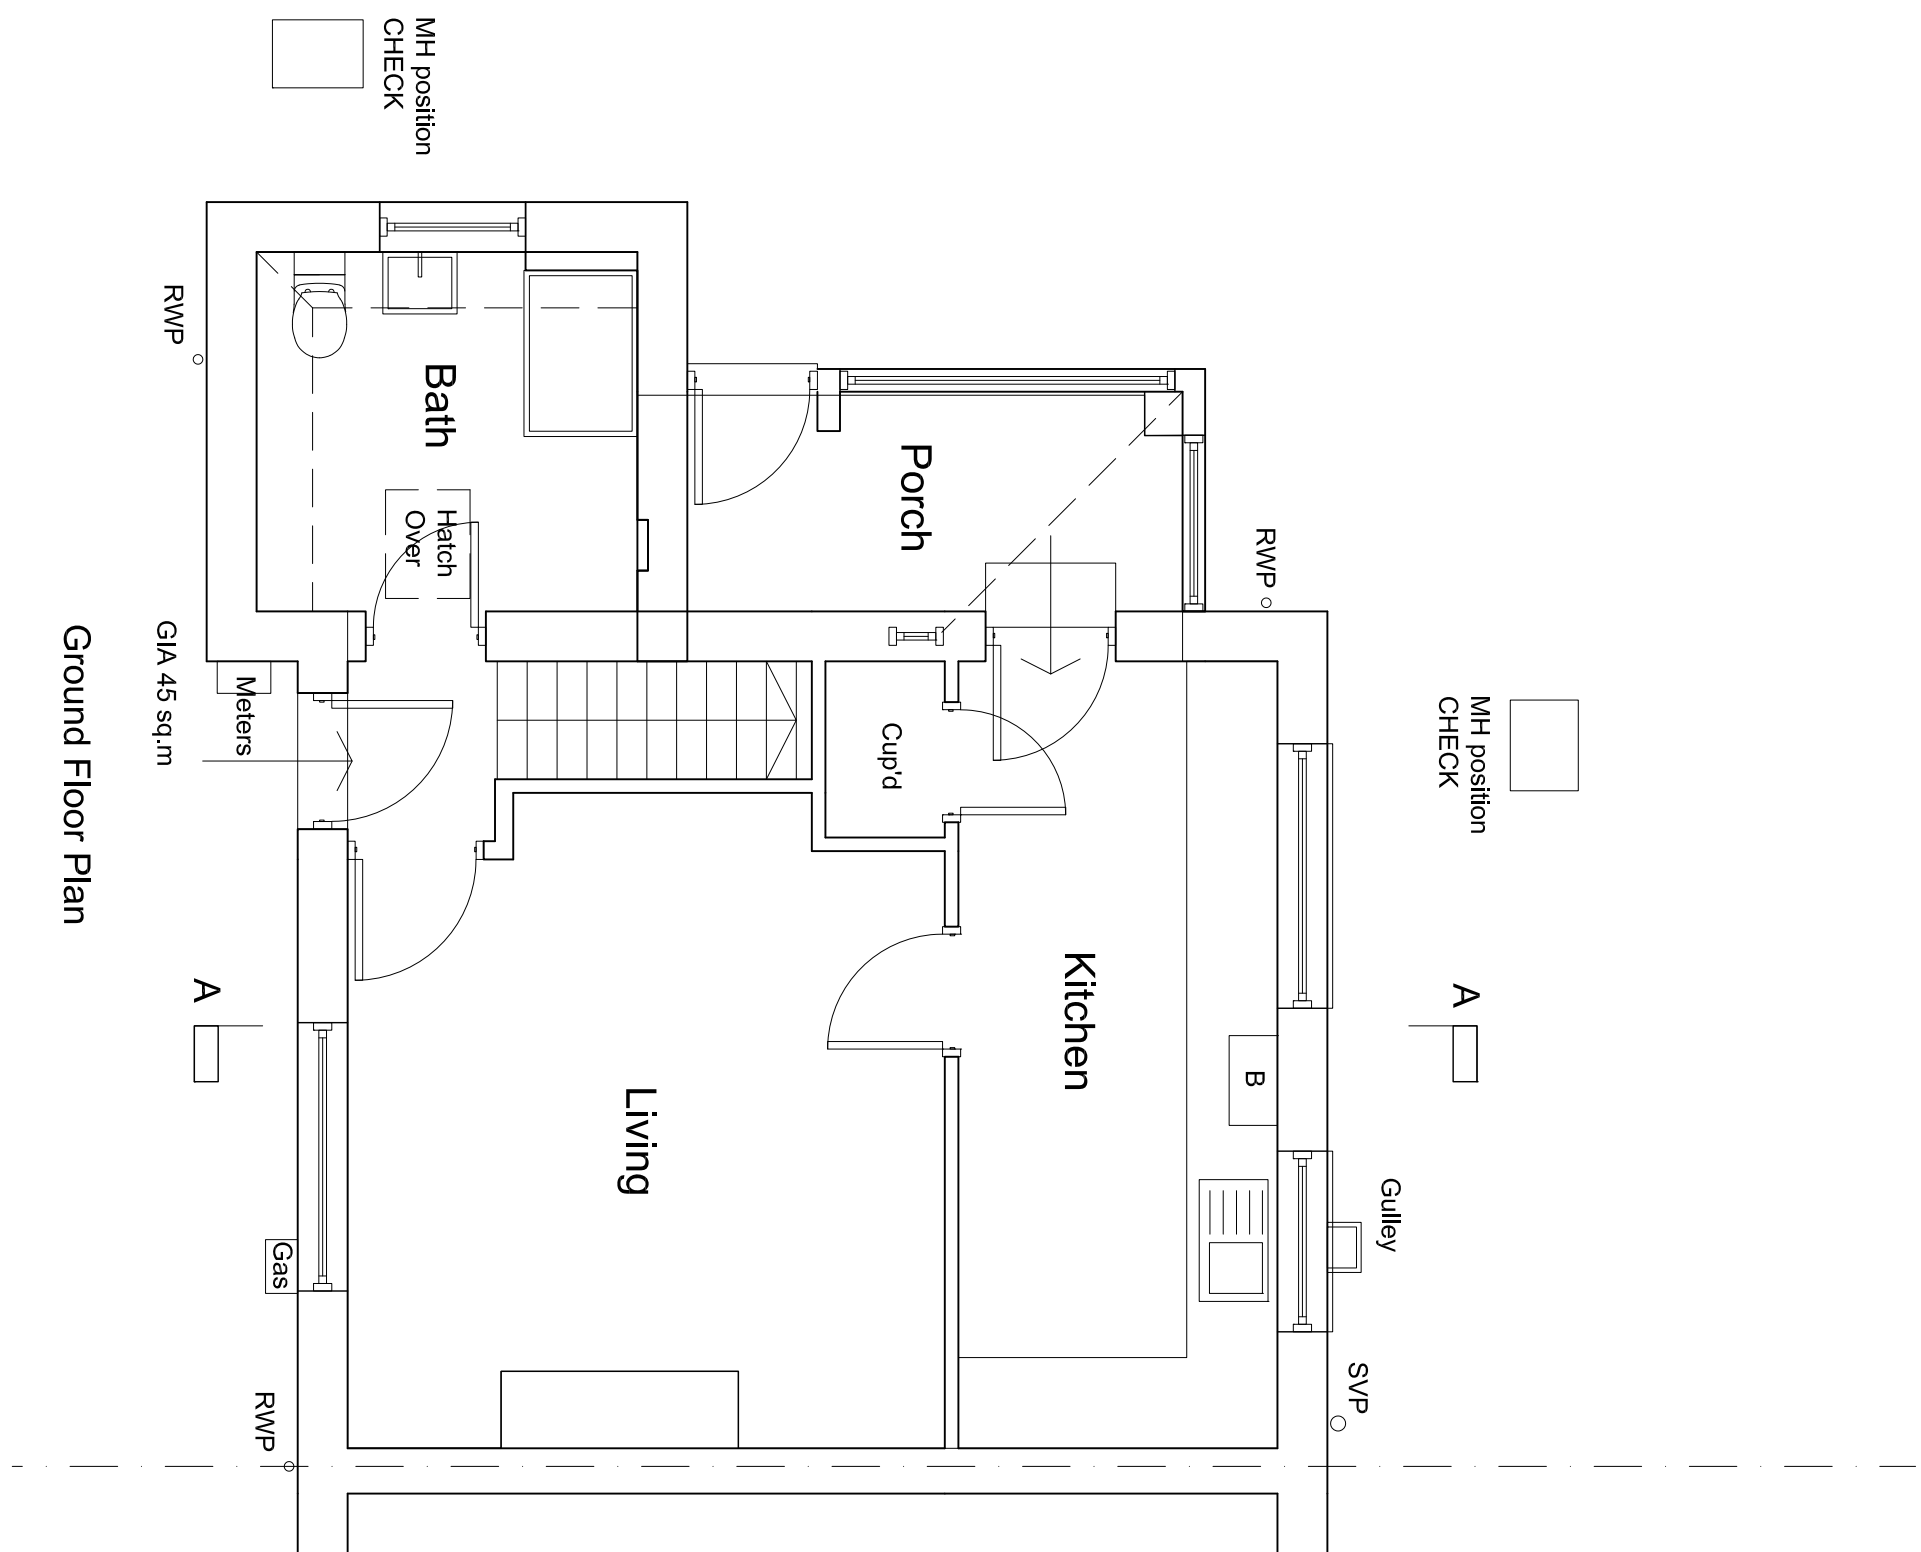

amendments	
client	DRPJ LTD
job	9 Montpeller Gardens Washington West Sussex RH20 3BW
drawing number	01
drawing title	Existing Plans, Section & Elevations PLANNING
date	October 2025
scale	1:50 @ A1

Do not scale off drawing
Check all dimensions on site before all work is commenced
All points marked are responsible to confirm with current building regulations BS5 and C19/9