

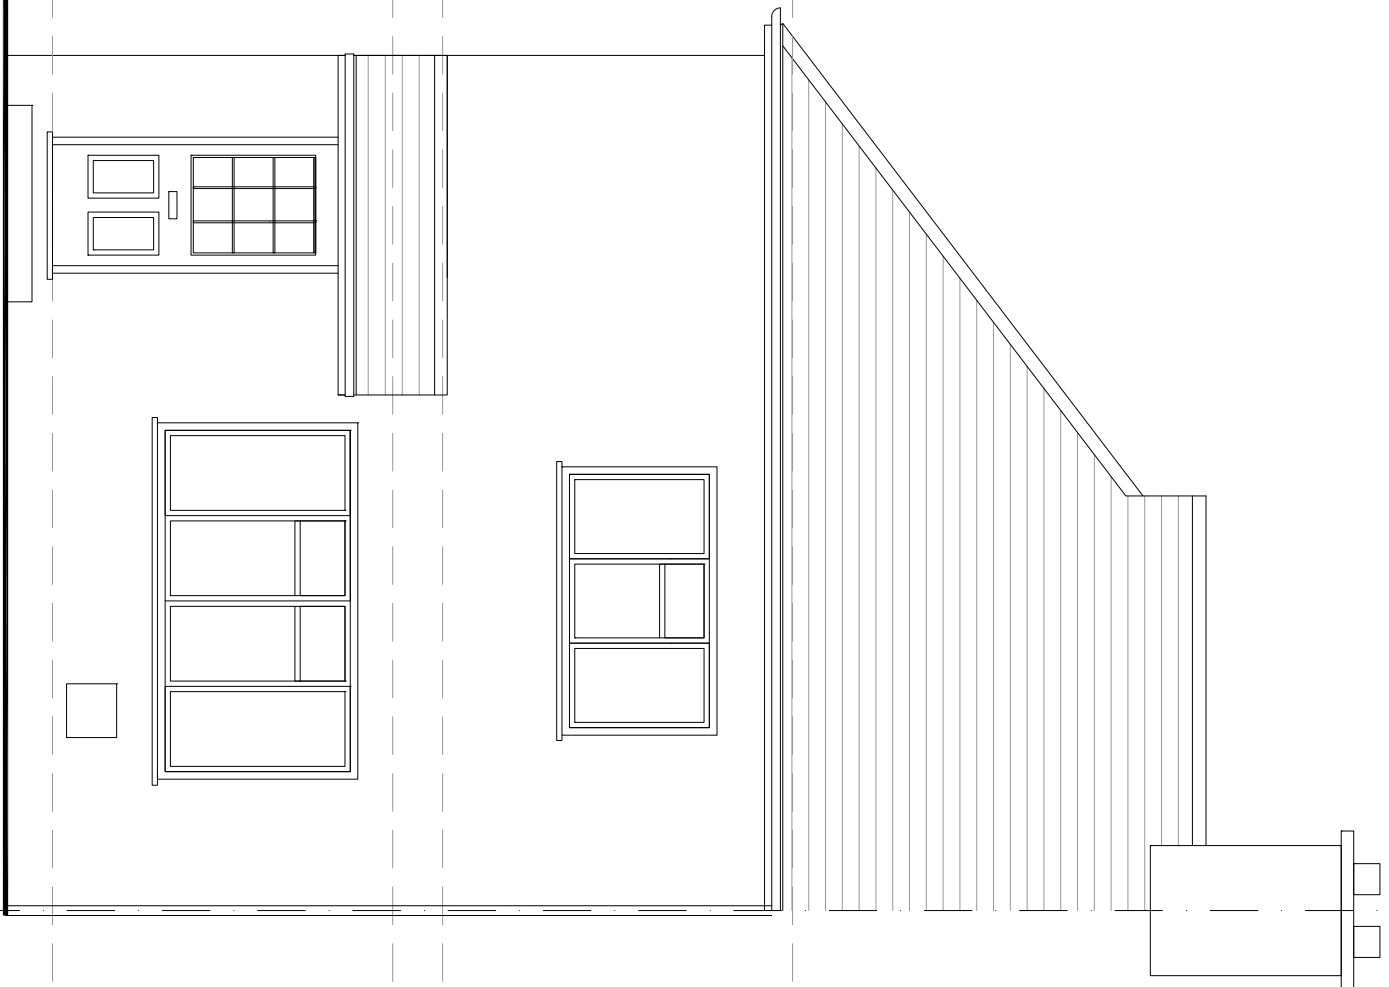
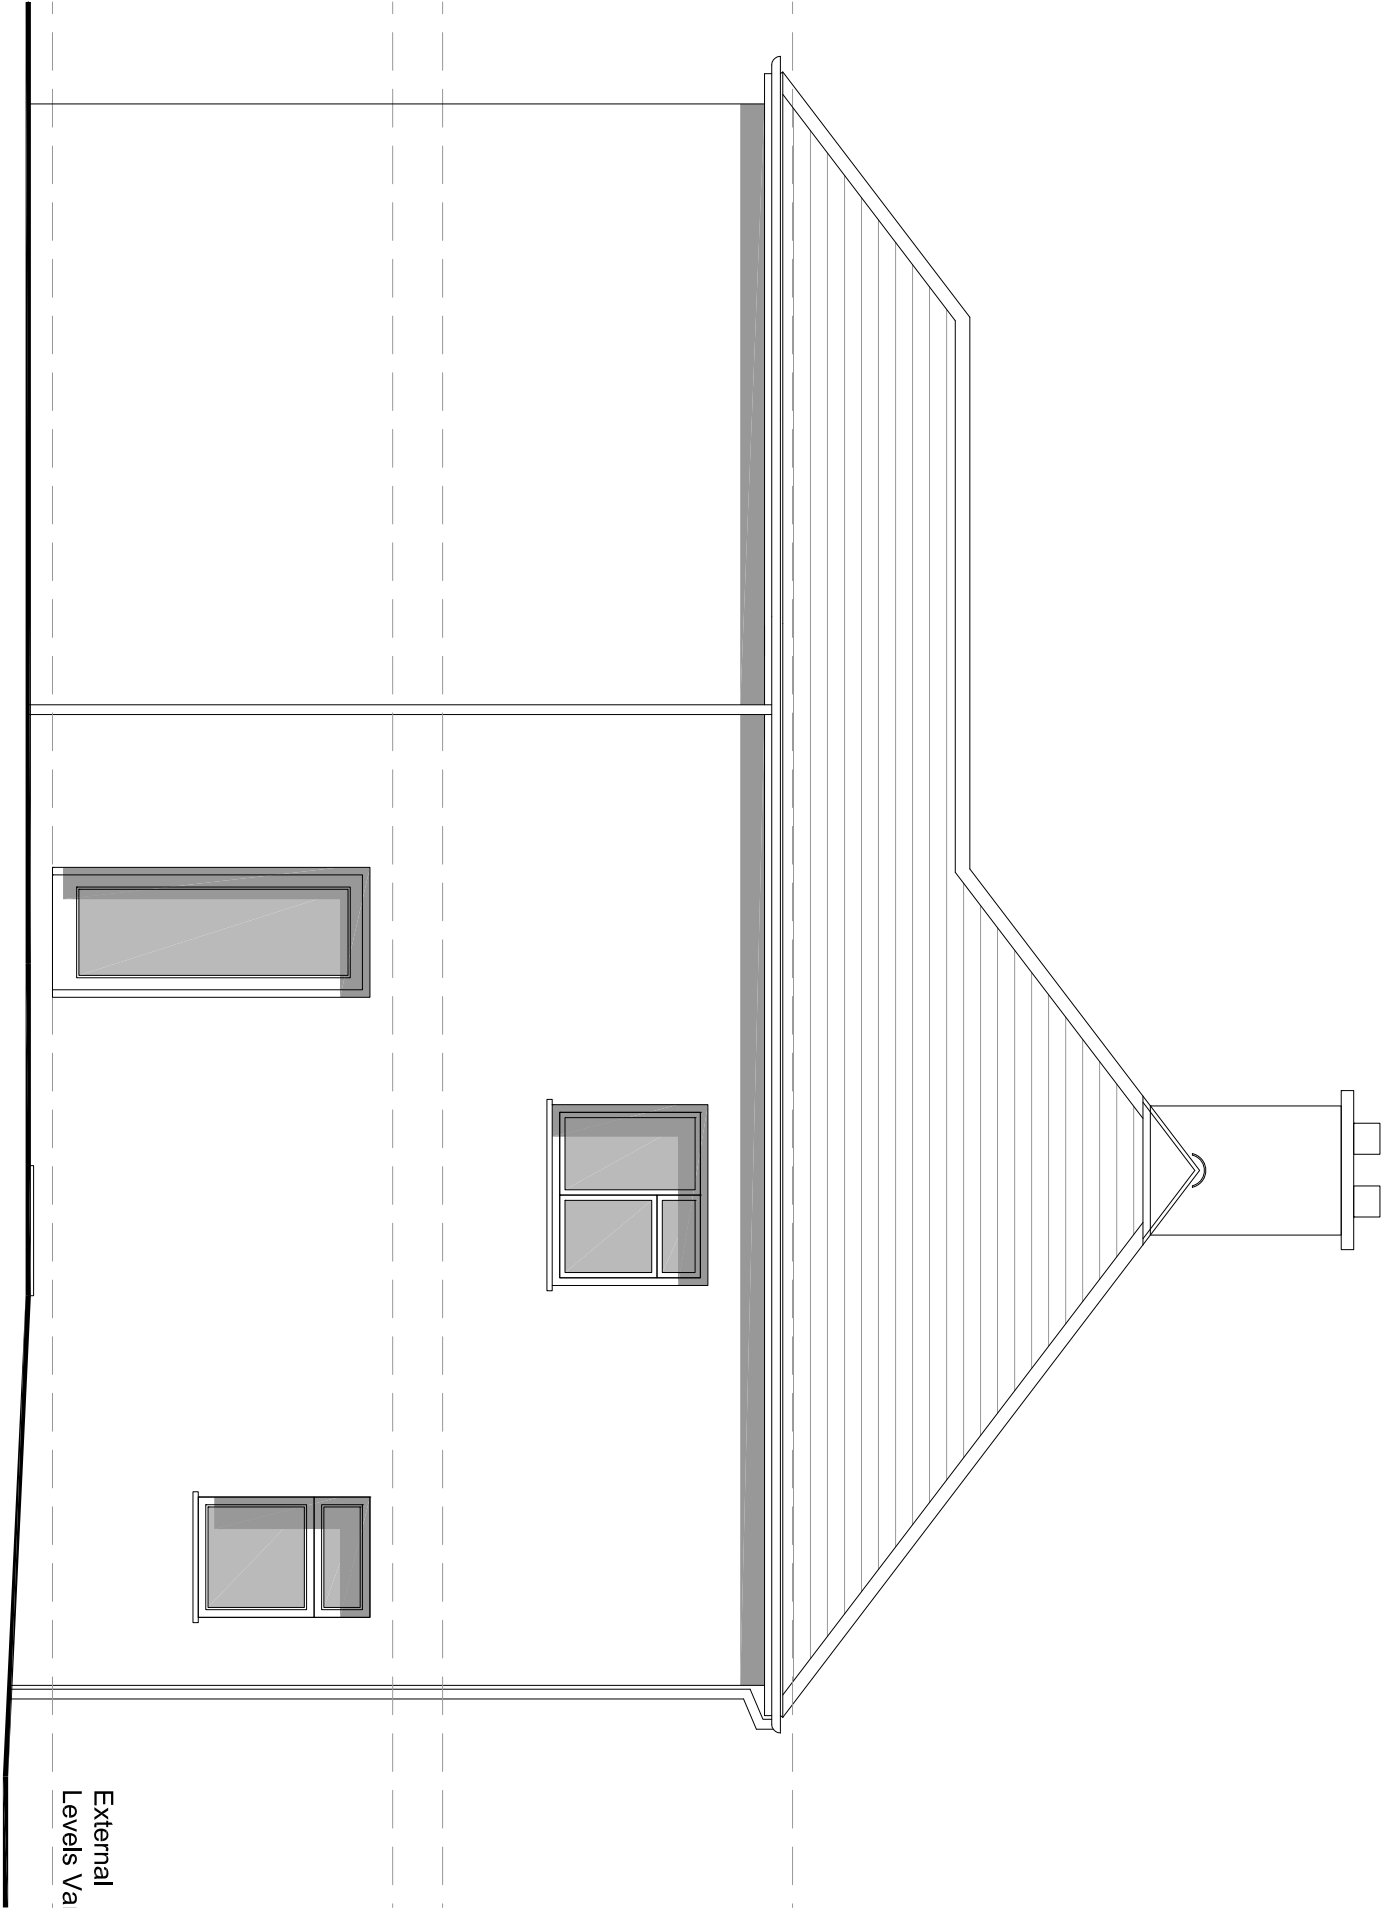
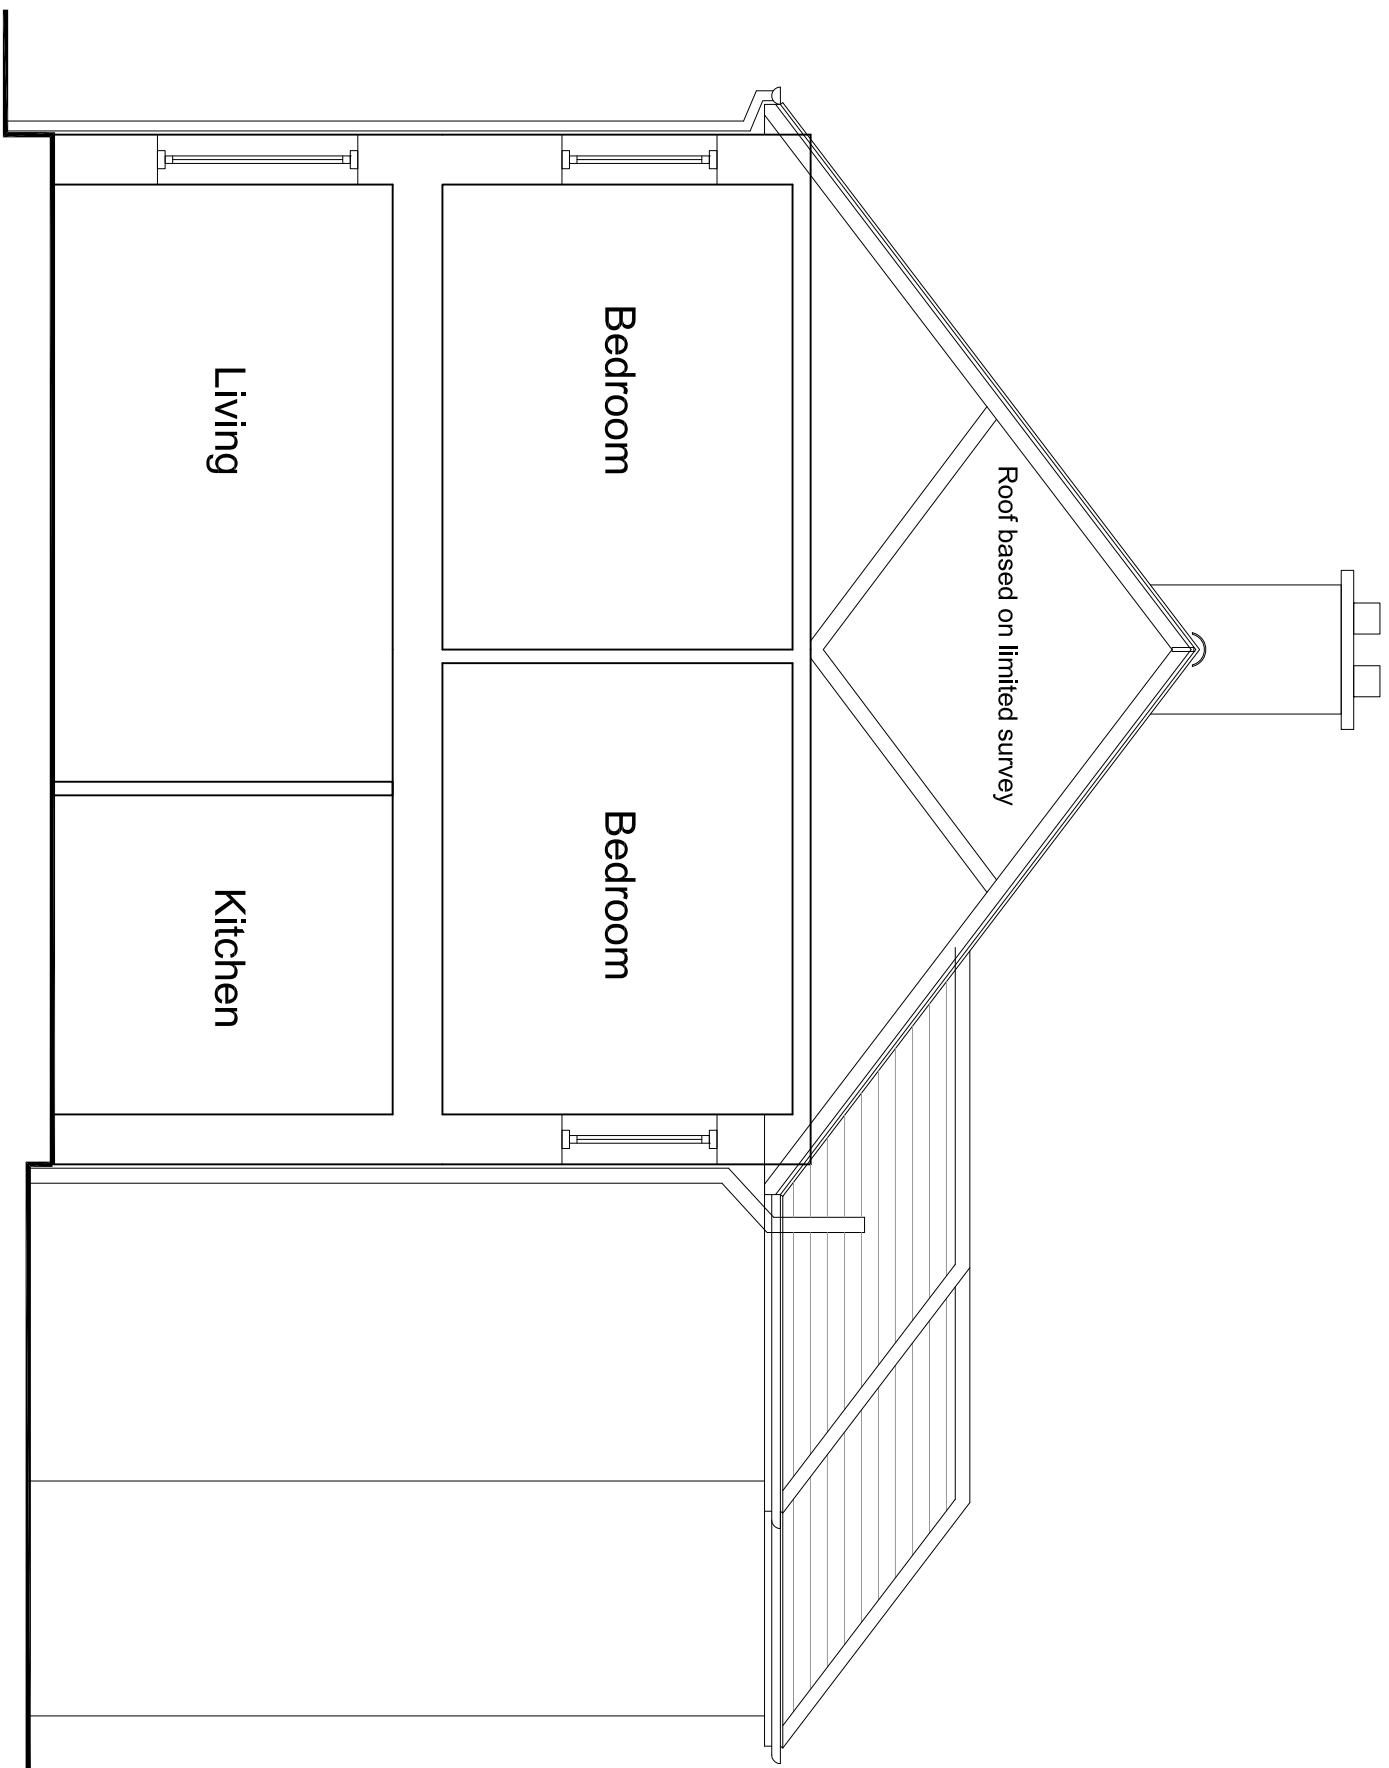
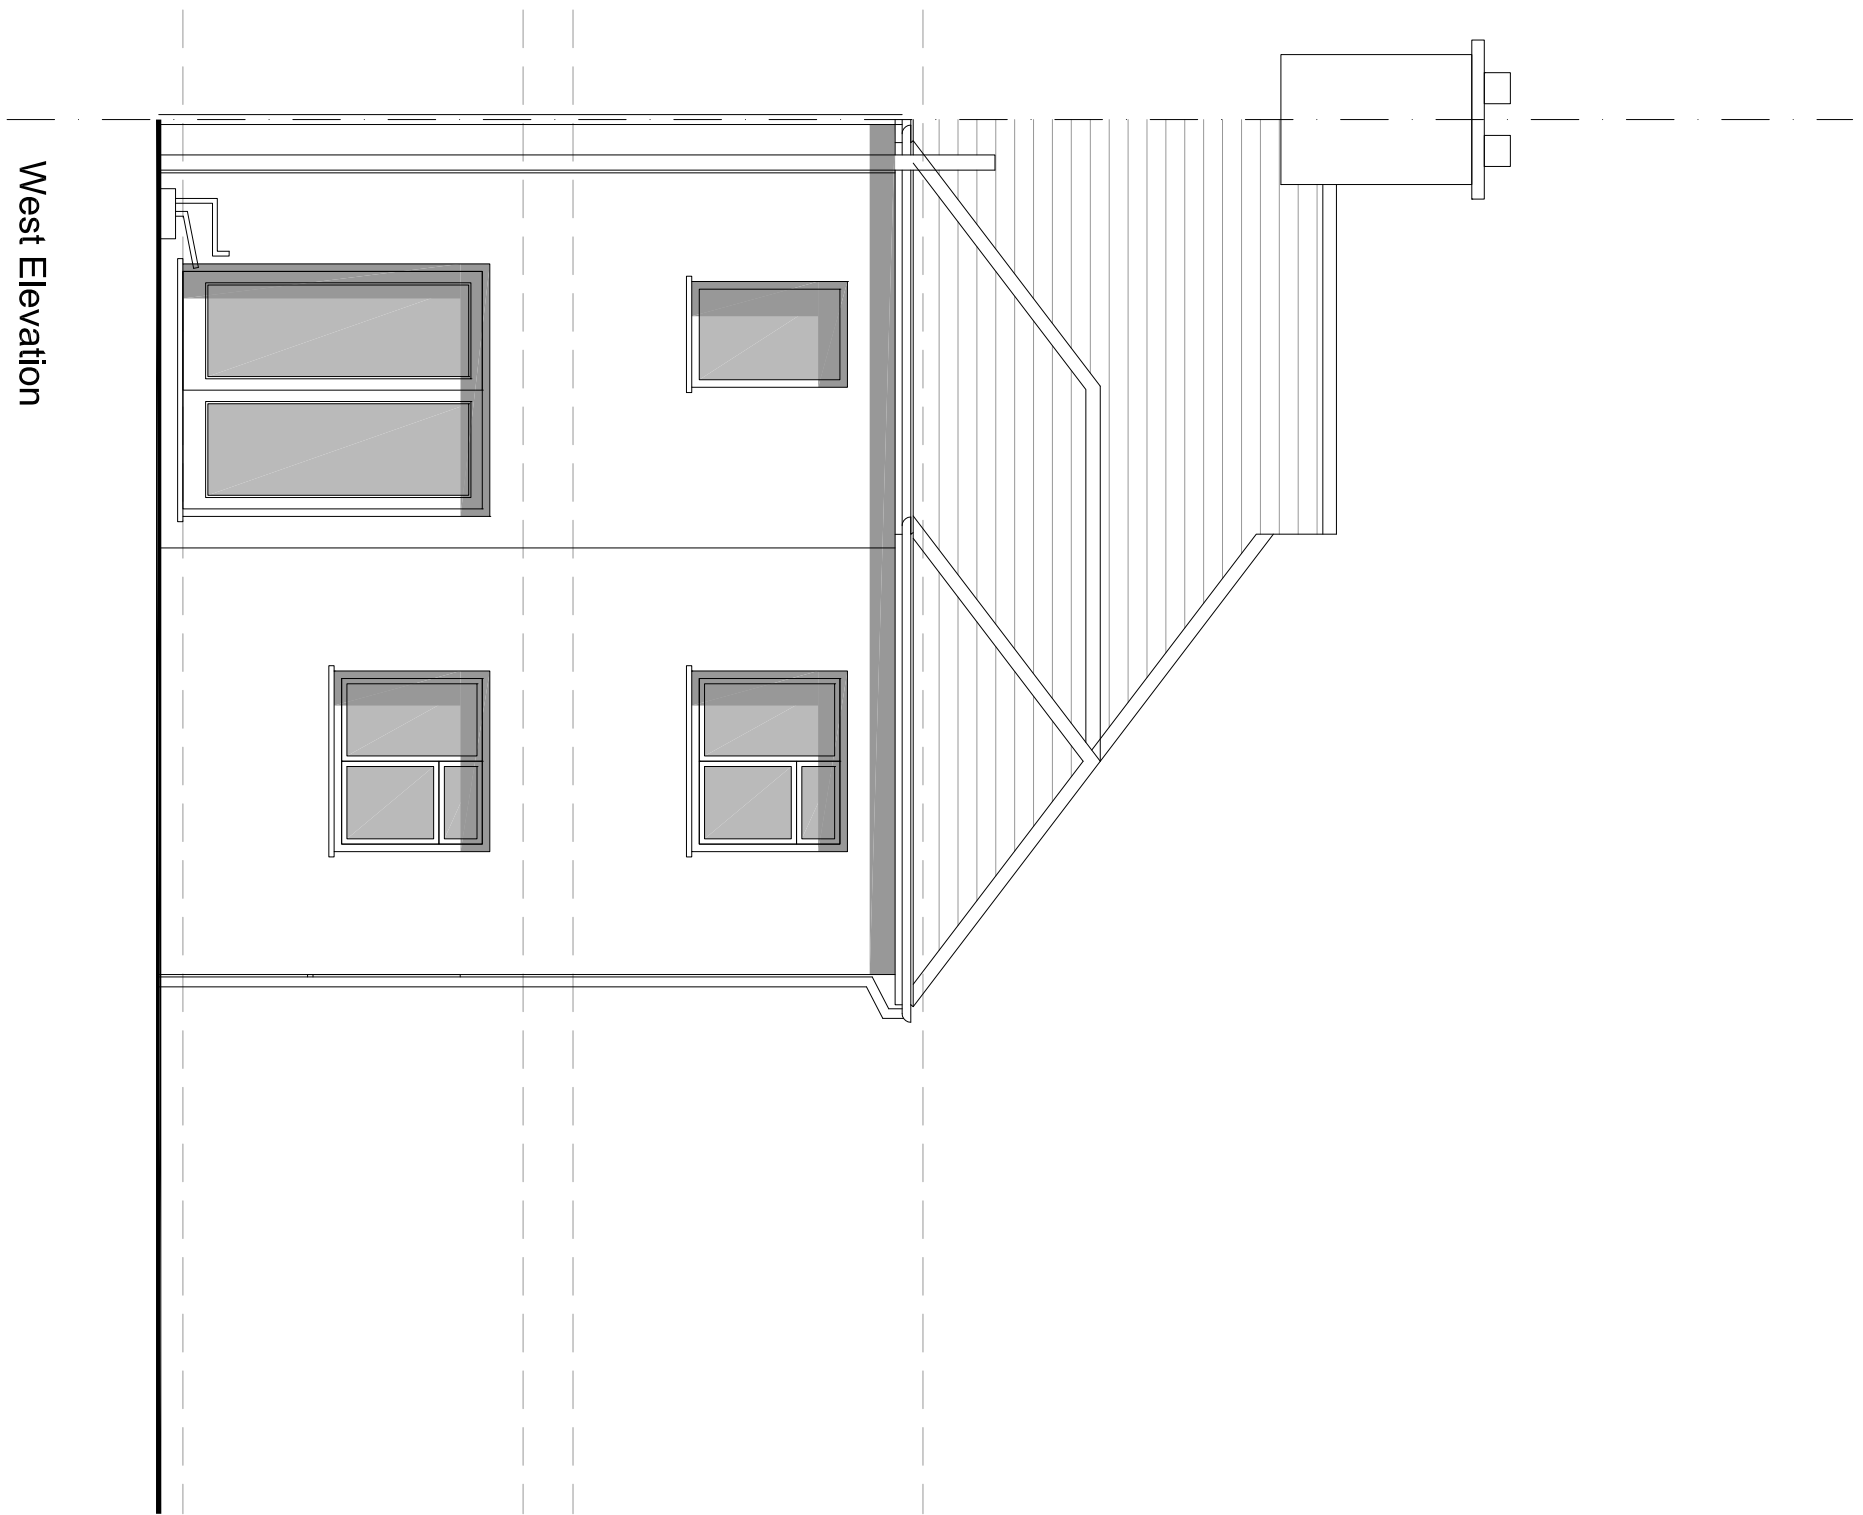
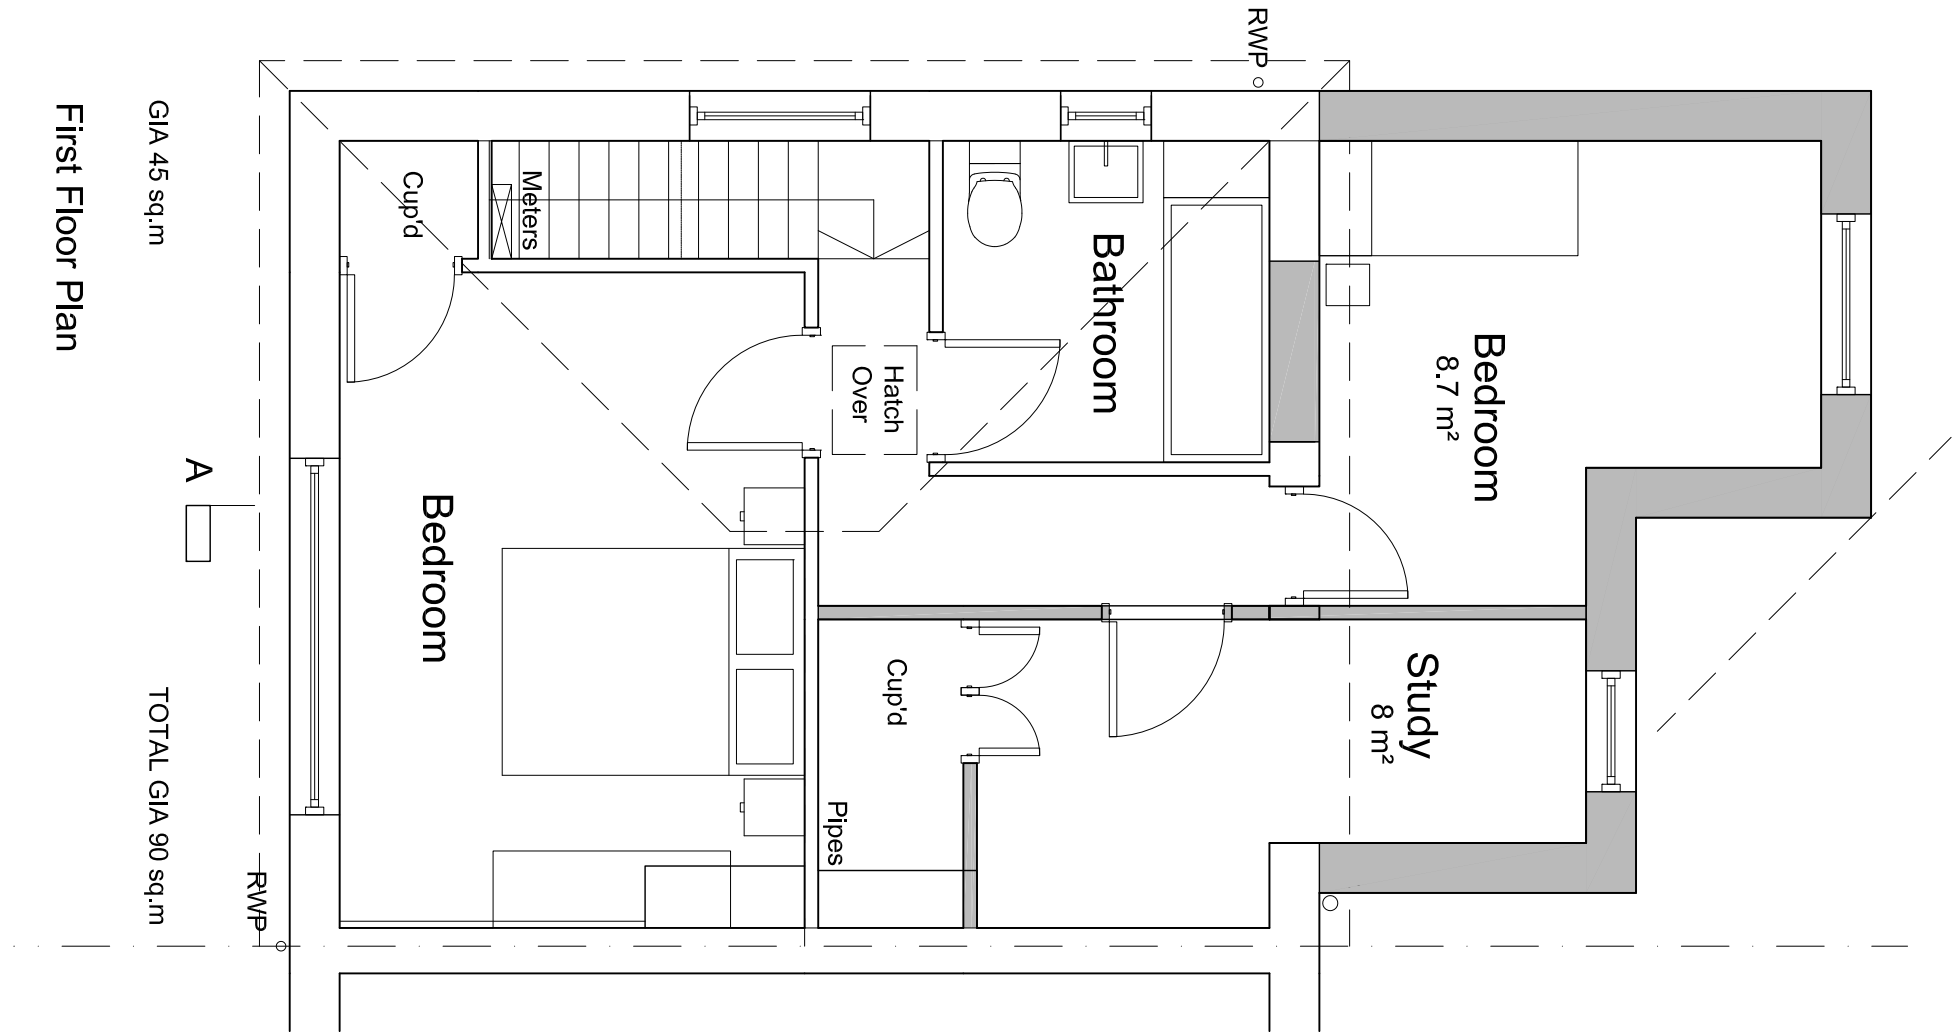


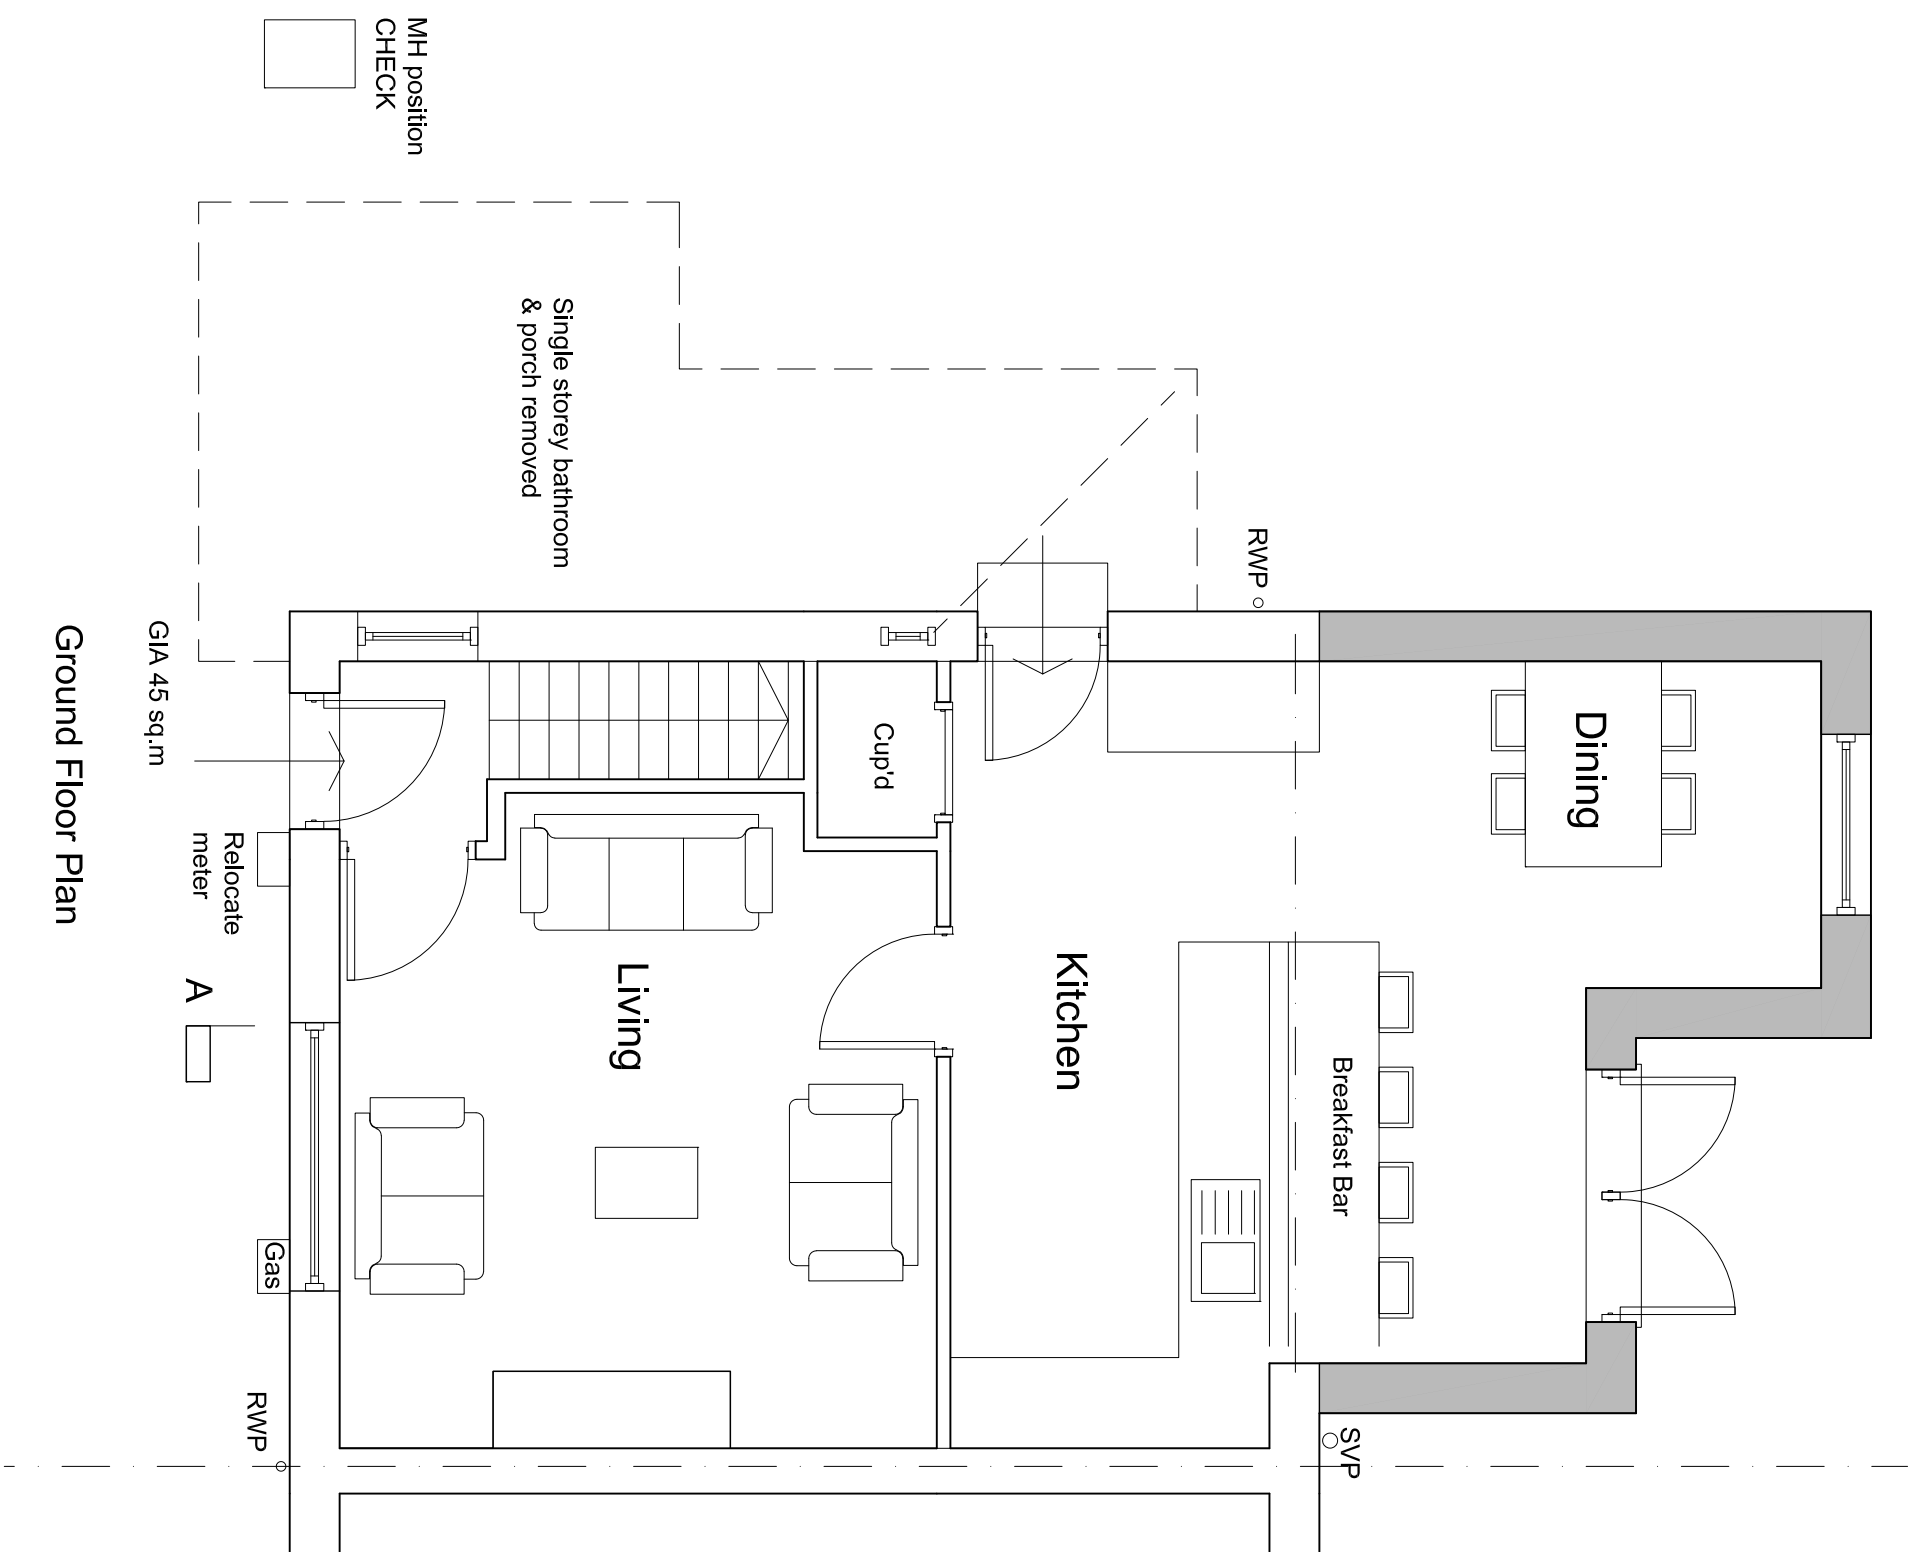

Scale Bar 1-10m @ 1:50

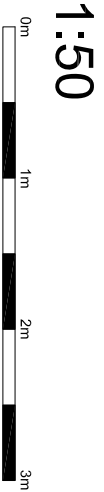

|                |                                                               |                 |
|----------------|---------------------------------------------------------------|-----------------|
| amendments     |                                                               |                 |
| client         | DRPJ LTD                                                      |                 |
| job            | 9 Montpeller Gardens<br>Washington<br>West Sussex<br>RH20 3BW |                 |
| drawing number | 02A                                                           |                 |
| drawing title  | Proposed Plans, Section & Elevations<br>PLANNING              |                 |
| date           | October 2025                                                  | scale 1:50 @ A1 |