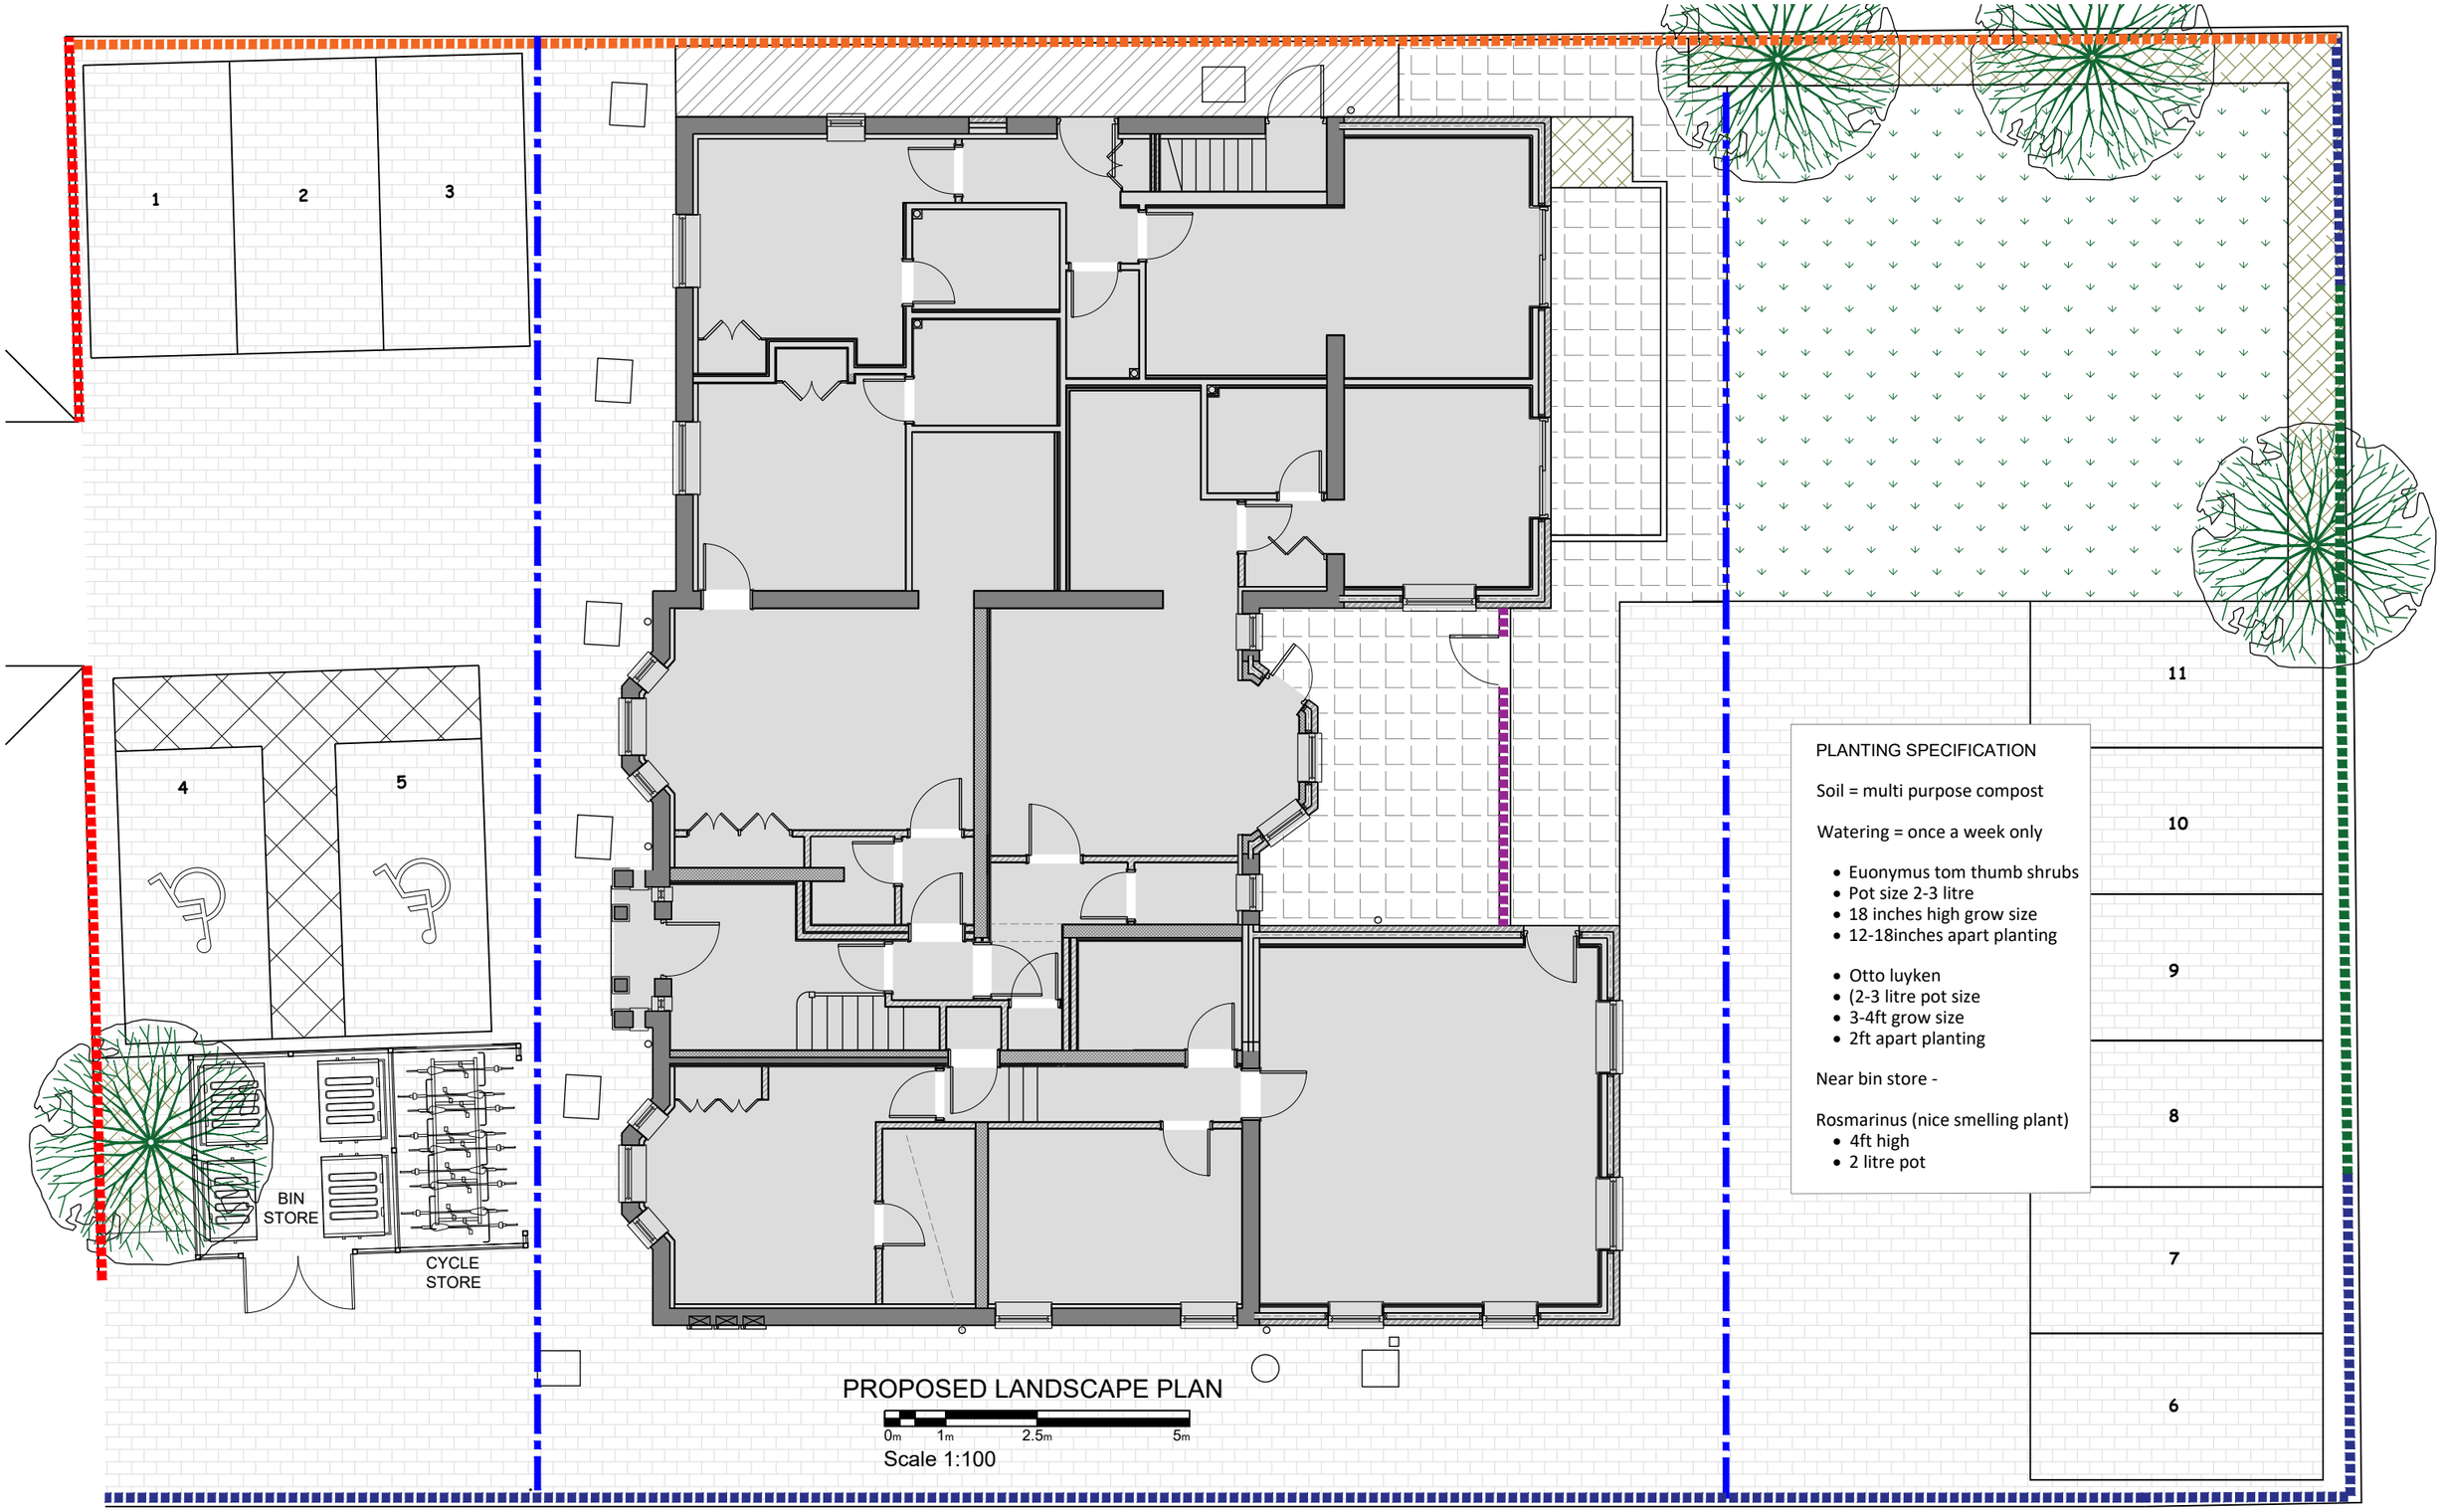


PLANTING SPECIFICATION

Soil = multi purpose compost

Watering = once a week only

- Euonymus tom thumb shrubs
- Pot size 2-3 litre
- 18 inches high grow size
- 12-18inches apart planting

- Otto luyken
- (2-3 litre pot size
- 3-4ft grow size
- 2ft apart planting

Near bin store -

Rosmarinus (nice smelling plant)
- 4ft high
- 2 litre pot

PROPOSED LANDSCAPE PLAN

0m 1m 2.5m 5m

Scale 1:100

Grey vehicular block paving on 50mm clean laying base on 250-450mm granular sub base on geotextile membrane

Indian Sandstone paving patio slabs on 40mm grit sand on 100mm granular sub base

New lawned area

Flower and shrub planting beds

Raised composite decking

Retained timber fence

New 6' 6" close boarded timber fence (as agreed with neighbour for privacy)

New low level timber fence

Retained existing walls

New brick walls to replace existing and to suit new entrances

Surface water drainage gully into existing drainage system

Retained existing trees (protected during construction)

mark alford design architecture
Heatherlands Bracken Lane Storrington West Sussex RH20 3HS
T: 01903 740033 E: office@markalforddesign.com

client: DOVETAIL HOMES LTD

project title: 21 HURST ROAD, HORSHAM
CONVERSION OF NURSING HOME INTO FLATS

drawing title: PROPOSED LANDSCAPE PLAN

drawn by: MSA date: FEB 24 scale: 1:100 @ A3

issue status: design ☒ BofQ ☐ construction ☐ record ☐

drawing number: **21411 / P109** revision: **P2**

This drawing may not be used or reproduced without written consent. Copyright reserved
No dimensions to be scaled from this drawing except for Planning purposes.