

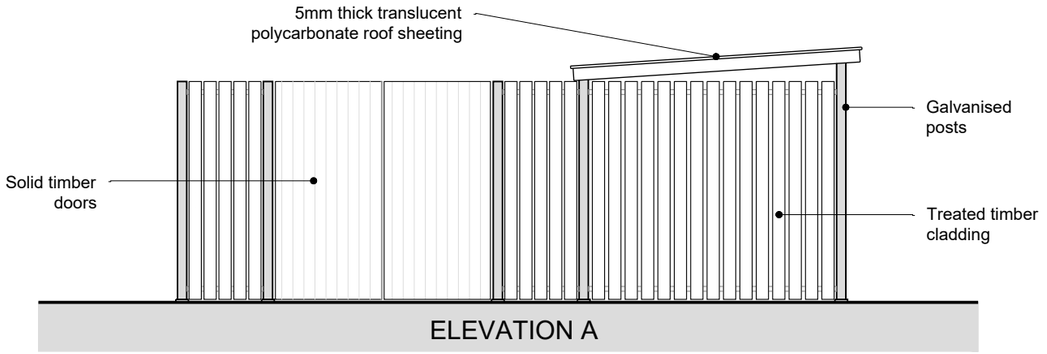



ELEVATION A

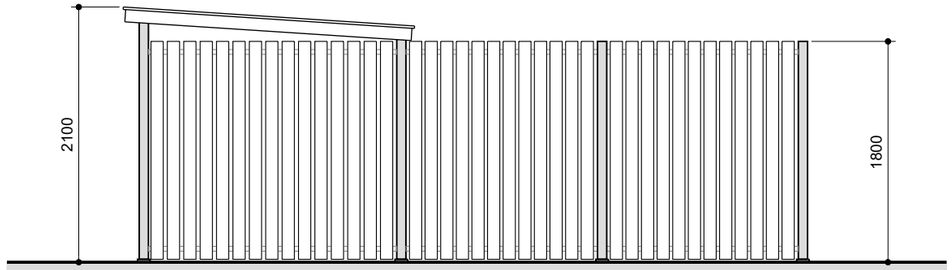

ELEVATION B

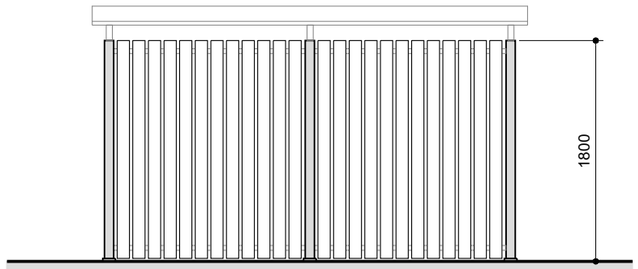


ELEVATION C

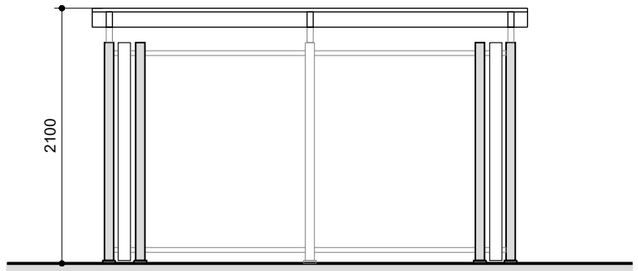

ELEVATION D

PROPOSED BIN / CYCLE STORE ELEVATIONS

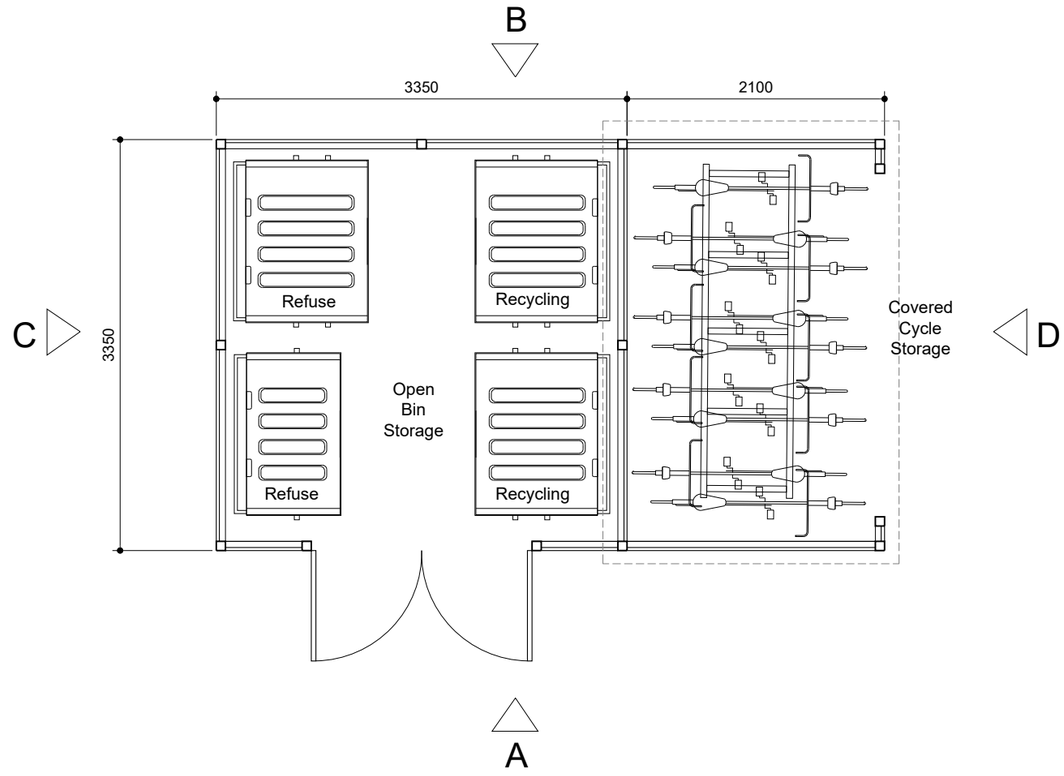

PROPOSED BIN / CYCLE STORE PLAN

Refuse and recycling storage
HDC requirements:
180L residual waste per dwelling (W)
240L mixed recycling per dwelling (R)
Use 600 and 1100L Bulk bins

W - 180x9=1620L (1x1100L/1x660L bulk bins)
R - 240x9=2160L (2x1100L bulk bins)

0m 500mm 1.25m 2.5m
Scale 1:50

mark alford design architecture
Heatherlands Bracken Lane Storrington West Sussex RH20 3HS
T: 01903 740033 E: office@markalforddesign.com

client: DOVETAIL HOMES LTD

project title: 21 HURST ROAD, HORSHAM
CONVERSION OF NURSING HOME INTO FLATS

drawing title: PROPOSED BIN / CYCLE STORE DETAILS

drawn by: MSA date: JUL 24 scale: 1:50 @ A3

issue status: design ☒ BofQ ☐ construction ☐ record ☐

drawing number: **21411 / P111** revision:

This drawing may not be used or reproduced without written consent. Copyright reserved
No dimensions to be scaled from this drawing except for Planning purposes.