SCALE: 1/50

0 1 2 3m

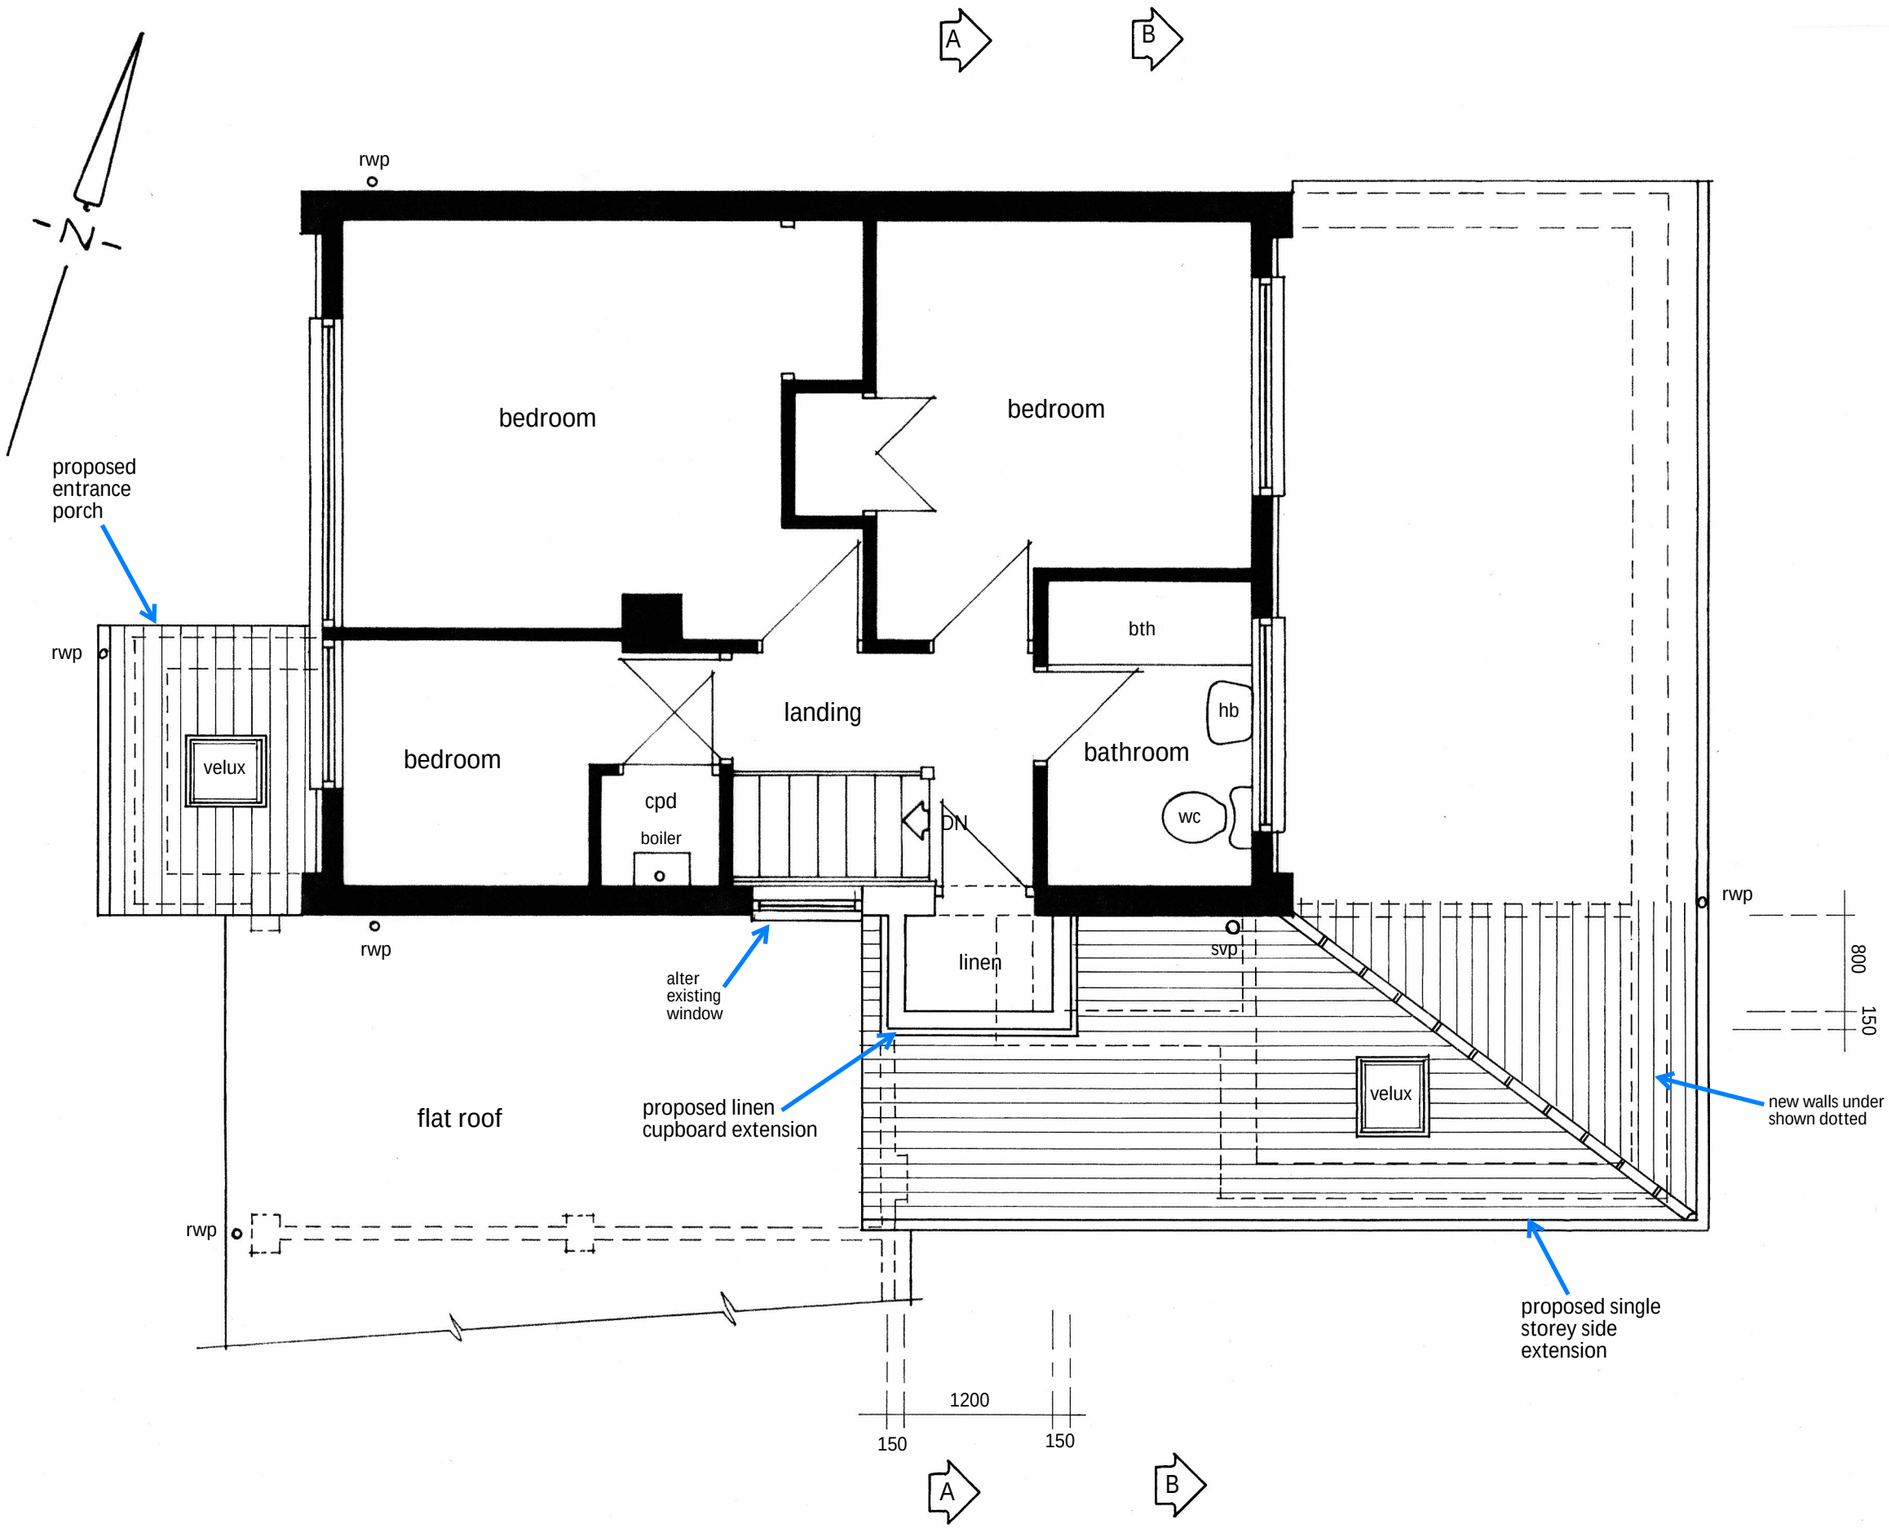

Proposed First Floor Plan

All setting out and dimensions are to be checked on site before starting work and the designer notified of any discrepancies

M.P. Technical Services
5 Harebeating Crescent
Hailsham
East Sussex
BN27 1JH
Tel: 01323 842747
Email: pavey456@gmail.com

Client
Mr S. Ford & Mrs I. Almeida

Job Title
179 Farhalls Crescent
Horsham
West Sussex
RH12 4BX

Drg Title
Proposed
first Floor Plan

Scale
1/50 @ A3

Date
29/7/24

Drg by MP

Drg No.
P2A