SCALE: 1/50

0 1 2 3m

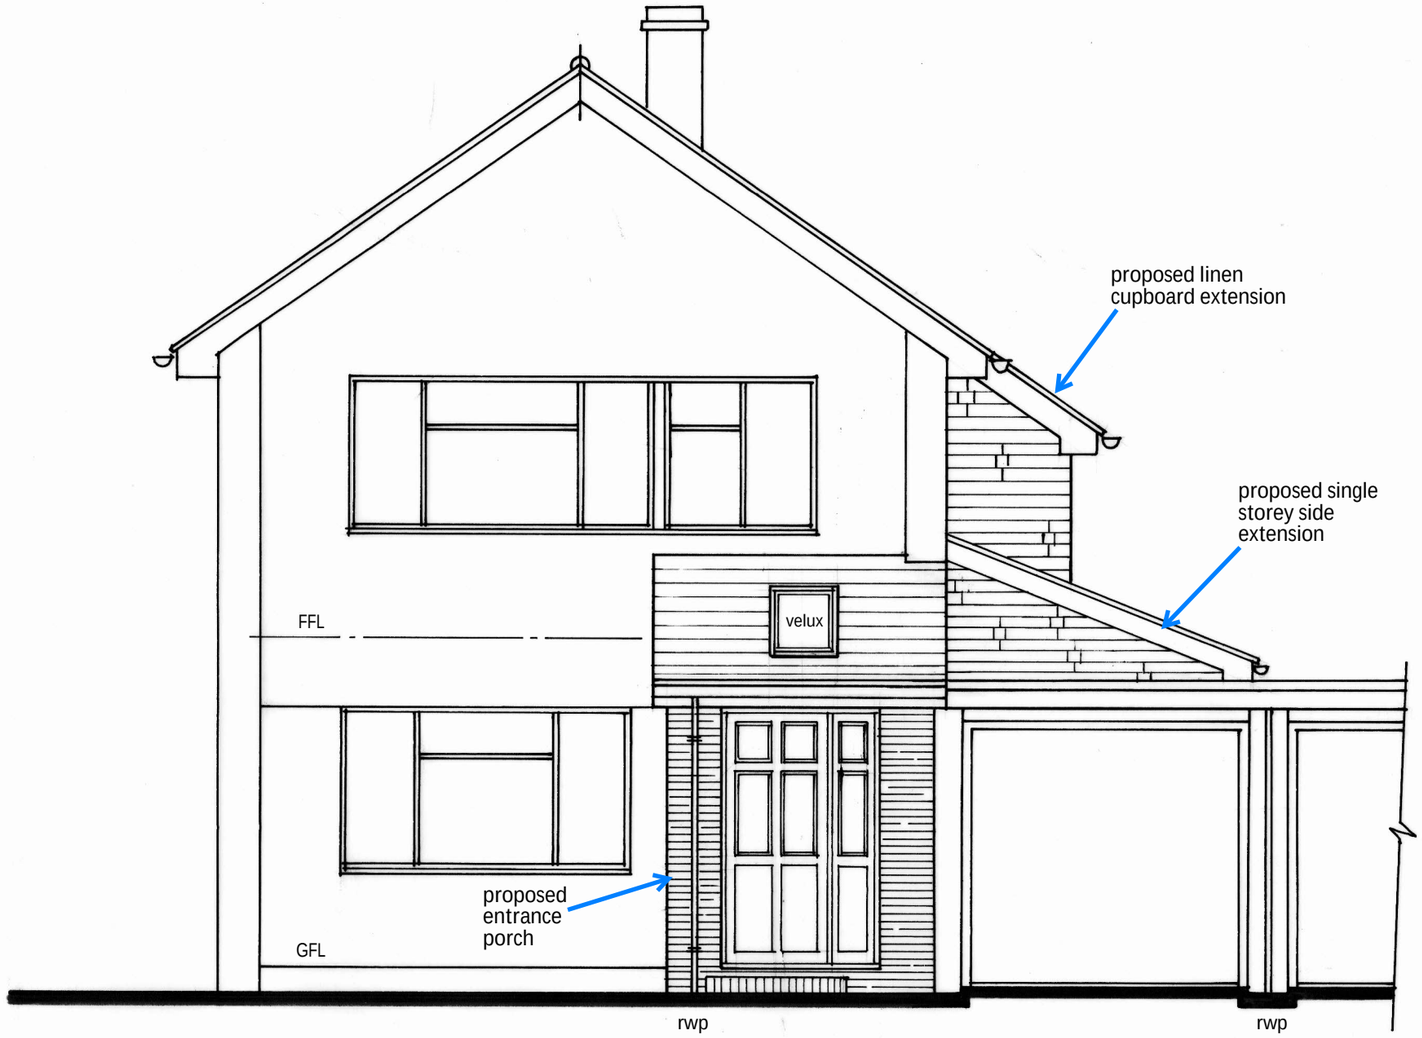

Proposed South West Elevation

MATERIALS & FINISHES

ROOFS
Concrete interlocking tiles
to match existing.

GABLE & UPPER WALLS
Plain tilehanging to match existing.

LOWER WALLS
Brickwork to match existing.

WINDOWS & DOORS
White UPVC to match existing.

R.W. GOODS
Black UPVC to match existing

FASCIA/SOPFFIT & BARGEBOARDS
White UPVC to match existing.

FRONT DOOR/SIDELIGHT
To clients approval.

All setting out and dimensions are to be checked on site before starting work and the designer notified of any discrepancies

M.P. Technical Services
5 Harebeating Crescent
Hailsham
East Sussex
BN27 1JH
Tel: 01323 842747
Email: pavey456@gmail.com

Client
Mr S. Ford & Mrs I. Almeida

Job Title
179 Farhalls Crescent
Horsham
West Sussex
RH12 4BX

Drg Title
Proposed
South West Elevation

Scale
1/50 @ A3

Date
29/7/24

Drg by MP

Drg No.
P6A