SCALE: 1/50

0 1 2 3m

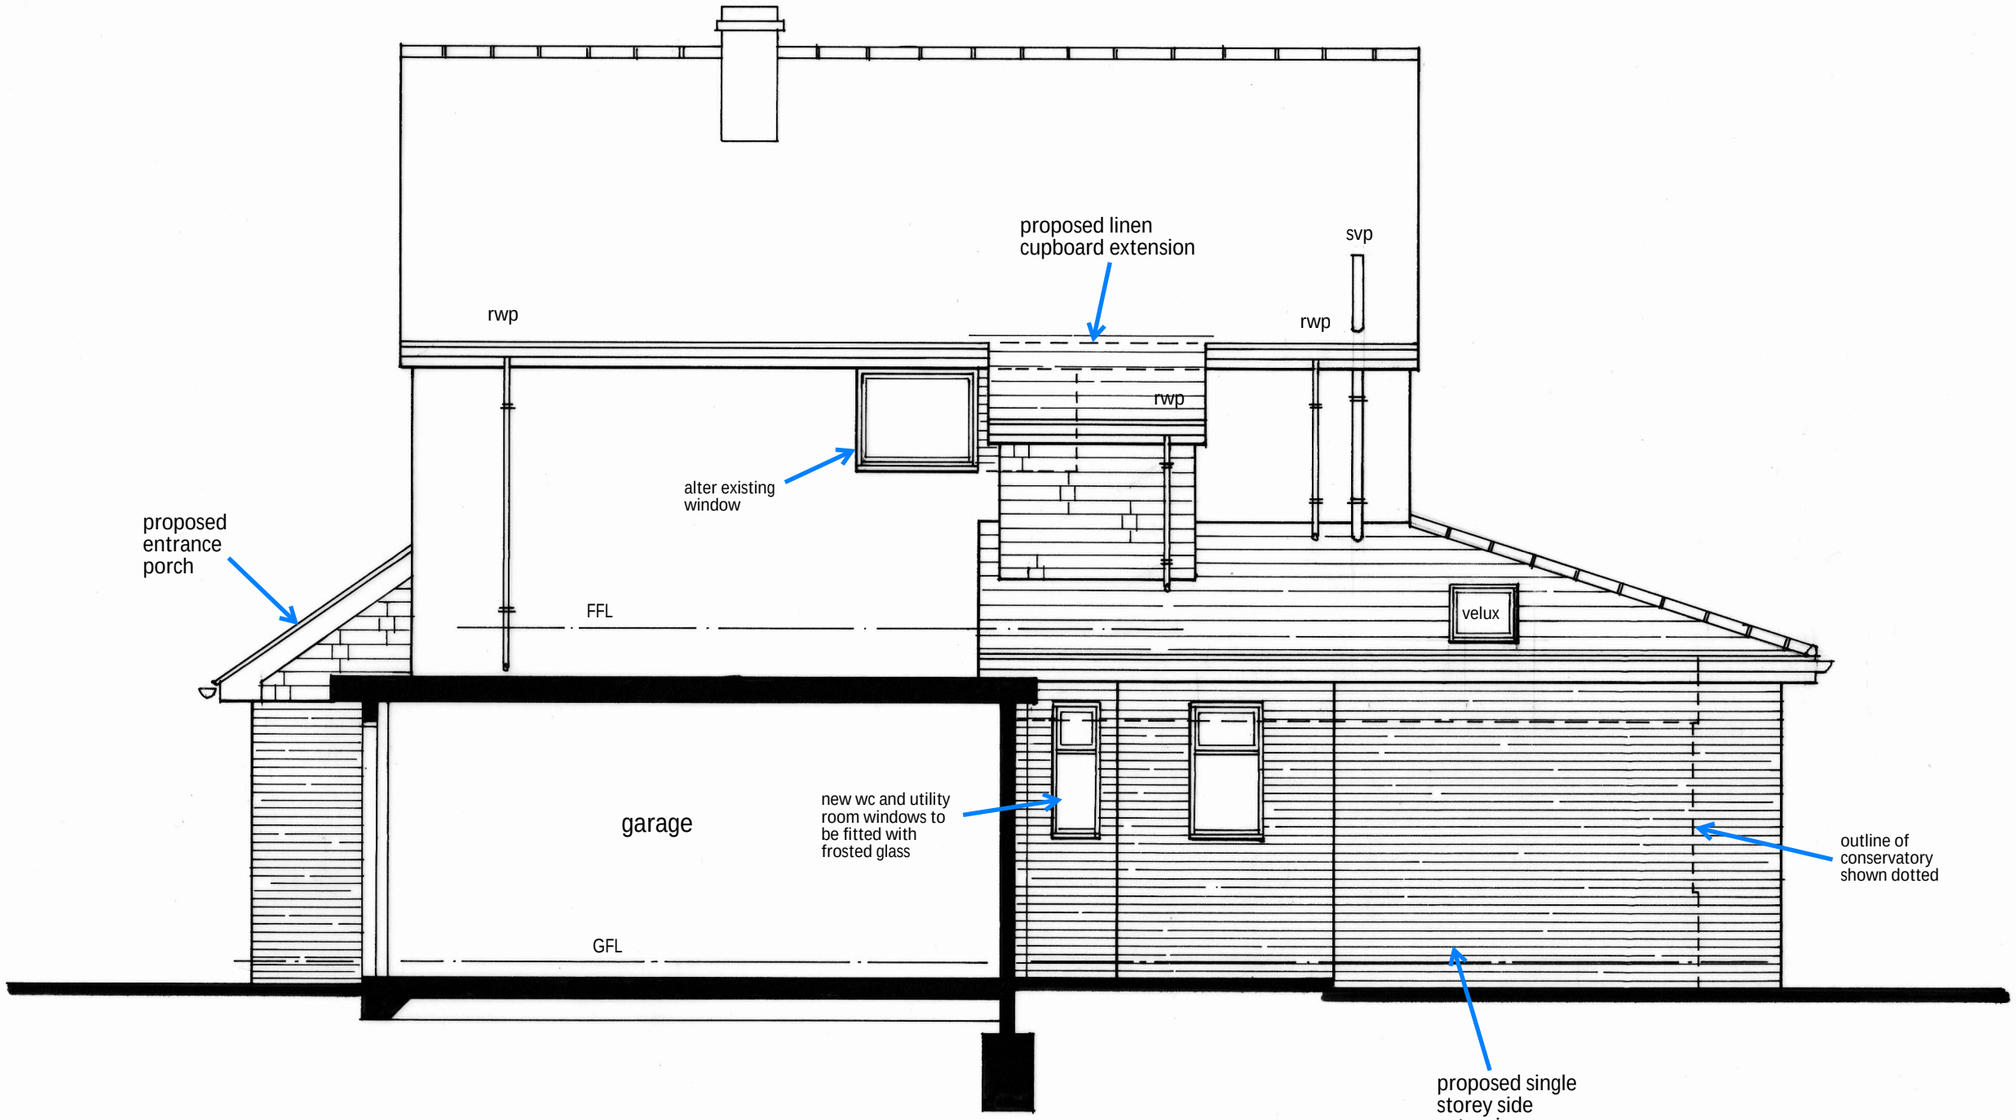


MATERIALS & FINISHES

ROOFS
Concrete interlocking tiles
to match existing.

GABLE & UPPER WALLS
Plain tilehanging to match existing.

LOWER WALLS
Brickwork to match existing.

WINDOWS & DOORS
White UPVC to match existing.

R.W. GOODS
Black UPVC to match existing

FASCIA/SOPFFIT & BARGEBOARDS
White UPVC to match existing.

FRONT DOOR/SIDELIGHT
To clients approval.

All setting out and dimensions are to be checked on site before starting work and the designer notified of any discrepancies

**M.P. Technical Services**
**5 Harebeating Crescent**
**Hailsham**
**East Sussex**
**BN27 1JH**
**Tel: 01323 842747**
**Email: pavey456@gmail.com**

Client
Mr S. Ford & Mrs I. Almeida

Job Title
179 Farhalls Crescent
Horsham
West Sussex
RH12 4BX

Drg Title
Proposed
South East Elevation

Scale 1/50 @ A3

Date 29/7/24 Drg by MP

Drg No. P7A