




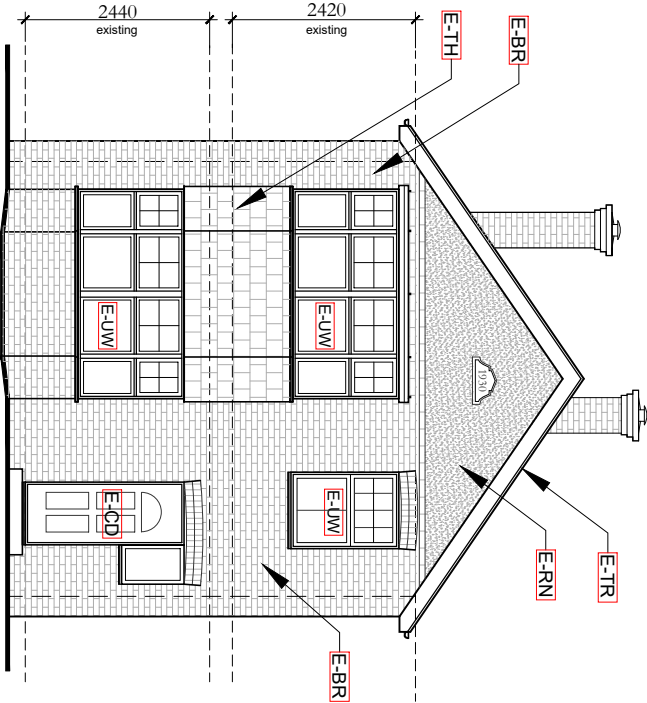


PROPOSED ELEVATION - FRONT
SCALE 1 : 100 @ A3

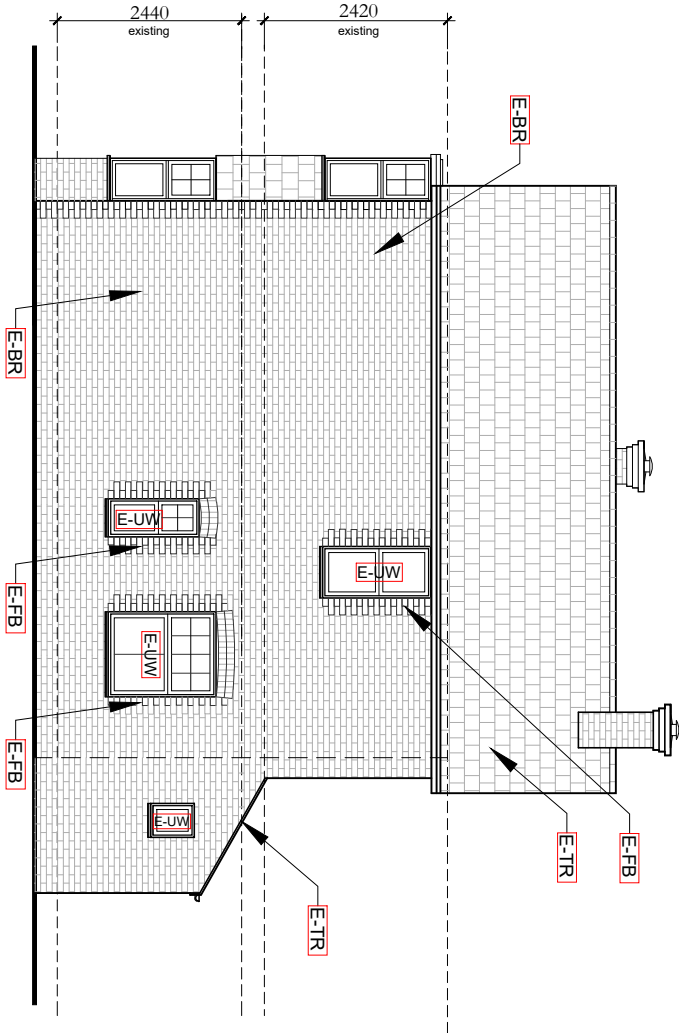

EXISTING ELEVATION - SIDE
SCALE 1 : 100 @ A3

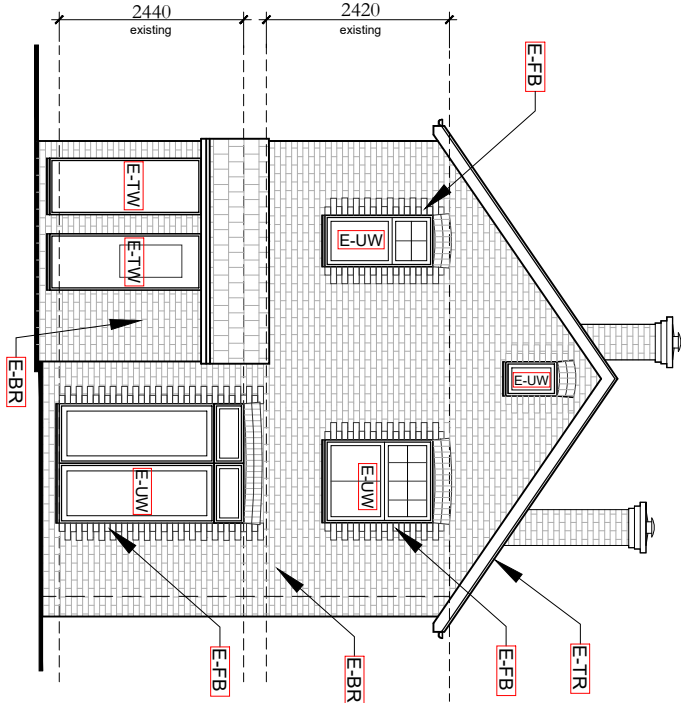


EXISTING ELEVATION - REAR
SCALE 1 : 100 @ A3

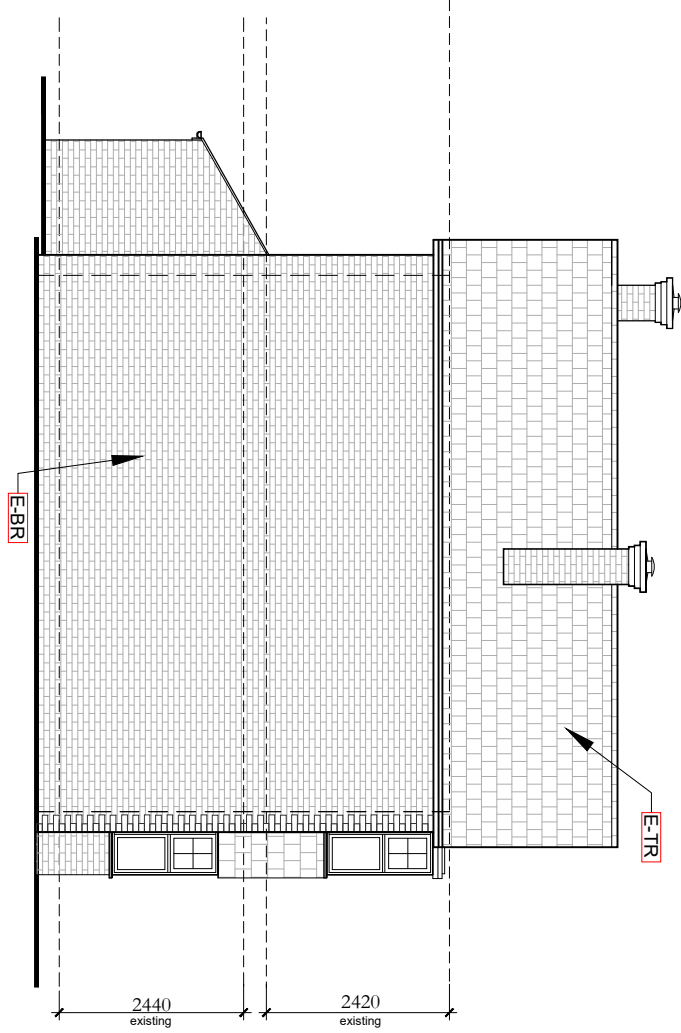

EXISTING ELEVATION - SIDE
SCALE 1 : 100 @ A3

EXISTING MATERIALS DRAWING LEGEND

- E-BR** Existing Face brickwork- Light Brown-Red Multi- Exact make the
- E-FB** Existing Feature Face brickwork- Red- Exact make the on site
- E-TR** Existing Tiled roof- Tuscan-Multi roof tile
- E-RN** Existing Render/ Painted finish- Warm white
- E-TH** Existing Tile Hung wall Finish- Tuscan-Multi red
- E-UW** Existing UPVC Windows & Glass Doors- White Colour
- E-CD** Existing Composite Door & Side Light-
- E-TW** Existing Timber Framed Windows and Doors- White Colour

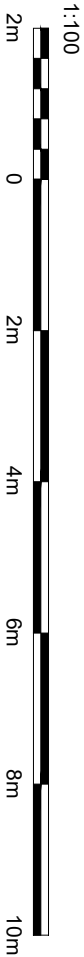

Marlon Haus Ltd
Architecture - Sustainability
M: 07591 936671
E: mark@marlonhaus.com
W: www.marlonhaus.com
A: 25 Depot Road, Horsham RH13 5HE West Sussex

PROJECT: Proposed Extension and Alterations
CLIENT: Mr Graham and Mrs Terri Burman
AT : Chanton View- Church Road
Partridge Green RH13 8J

Job No: 26-11
Date: 09-01-26
Drawn By: M. Long
Issue: TP01

PAGE 4

Issue amendment notes:
09-03-26 Planning Drawings- Issued for Planning Application
Lodgment and approval.

© Owned by 'Marlon Haus Ltd'