



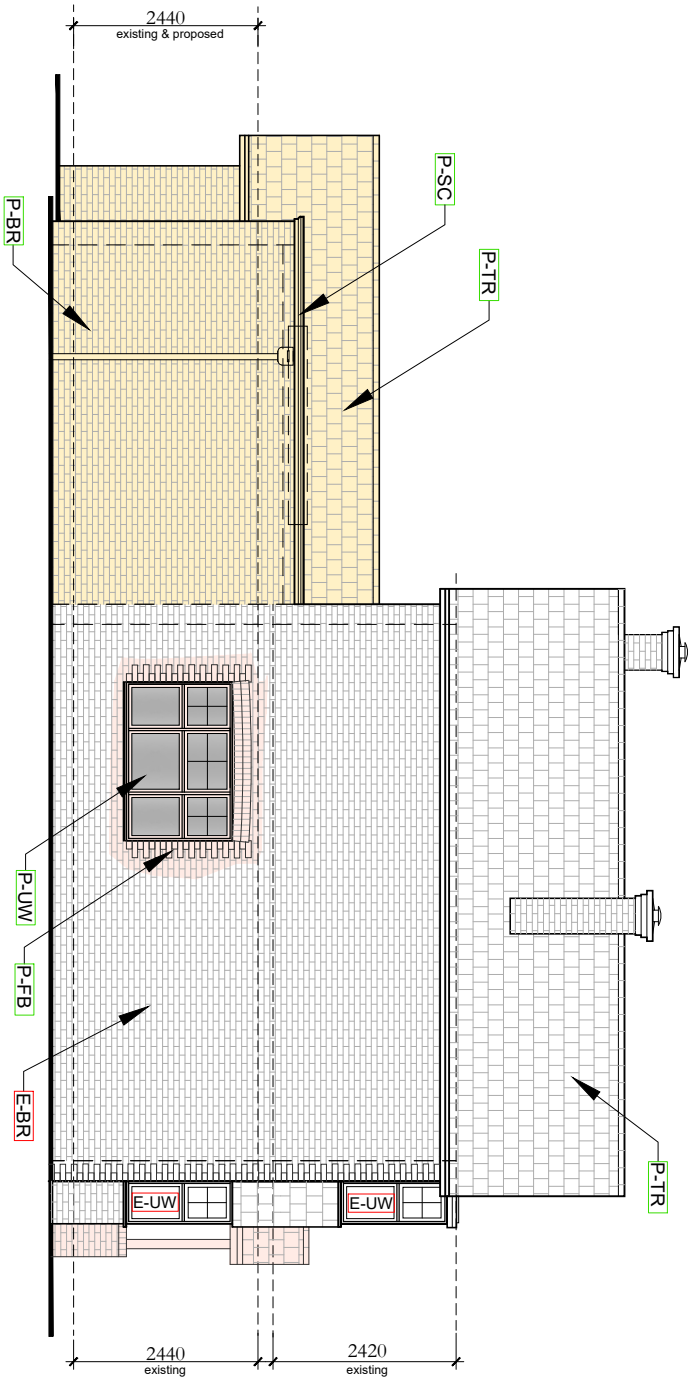

PROPOSED ELEVATION - SIDE

SCALE 1 : 100 @ A3

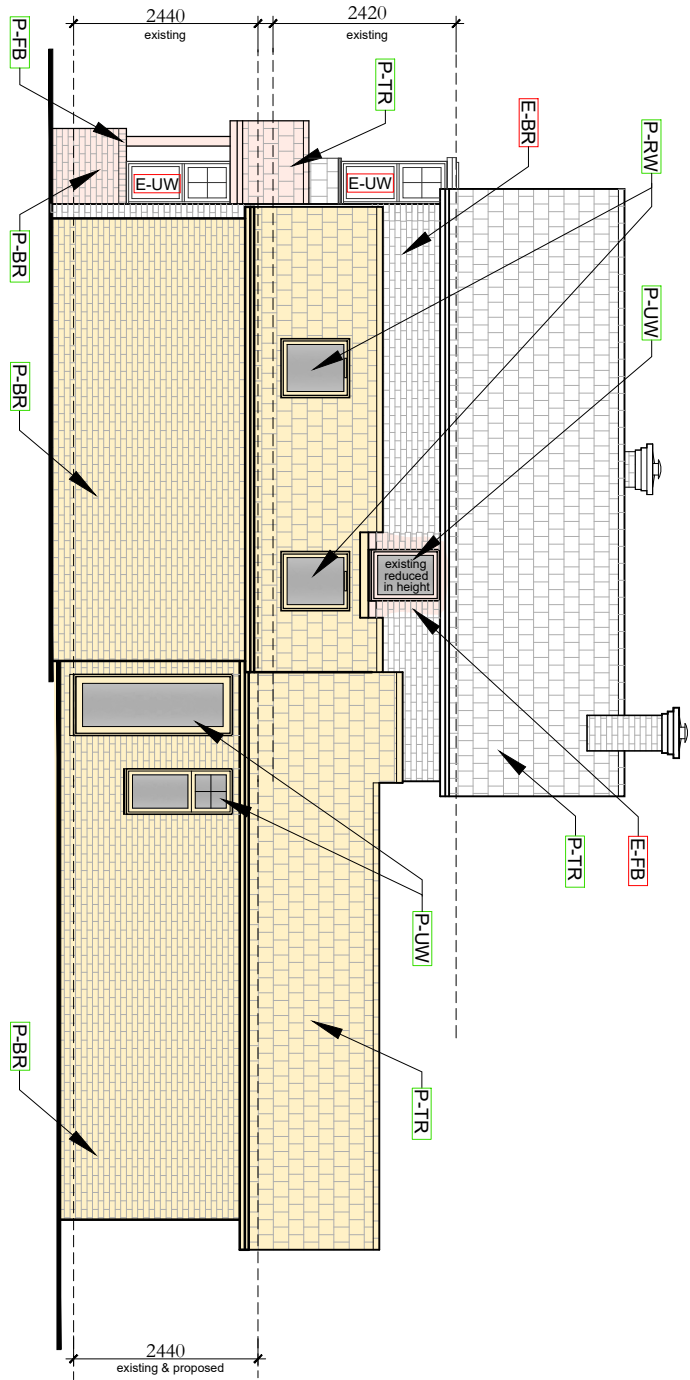

PROPOSED ELEVATION - SIDE

SCALE 1 : 100 @ A3

EXISTING MATERIALS DRAWING LEGEND


- E-BR** Existing Face brickwork- Light Brown-Red Multi- Exact make the
- E-FB** Existing Feature Face brickwork- Red- Exact make the on site
- E-TR** Existing Tiled roof- Tuscan-Multi roof tile
- E-RN** Existing Render/ Painted finish- Warm white
- E-TH** Existing Tile Hung wall Finish- Tuscan-Multi red
- E-UW** Existing UPVC Windows & Glass Doors- White Colour
- E-CD** Existing Composite Door & Side Light-
- E-TW** Existing Timber Framed Windows and Doors- White Colour

PROPOSED MATERIALS DRAWING LEGEND

- P-BR** Proposed Face brickwork- Light Brown-Red Multi- Exact make the
- P-FB** Proposed Feature Face brickwork- Red- Exact make the on site
- P-TR** Proposed Tiled Roof- Santcoff 20-20 or similar (All new and existing roof zone to match)
- P-RN** Existing Render/ Painted finish- Warm white
- P-UW** Proposed UPVC Windows & Glass Doors- Colour the
- P-RW** Proposed Roof Window, Vlux or similar, Dark Grey
- P-AL** Proposed Aluminium Framed Glass Doors- Colour the
- P-CD** Proposed Replacement Composite Door & Side Light-
- P-SC** Proposed Wet Cast Stone Coppling to Parapet Wall- Portland or Similar colour


PROPOSED EXTENSION ZONE HATCHING LEGEND

- Proposed Ground Floor Extension zone and Alterations zone, shown colour Hatched
- Proposed Open Front Porch, including Window Alterations, shown colour Hatched

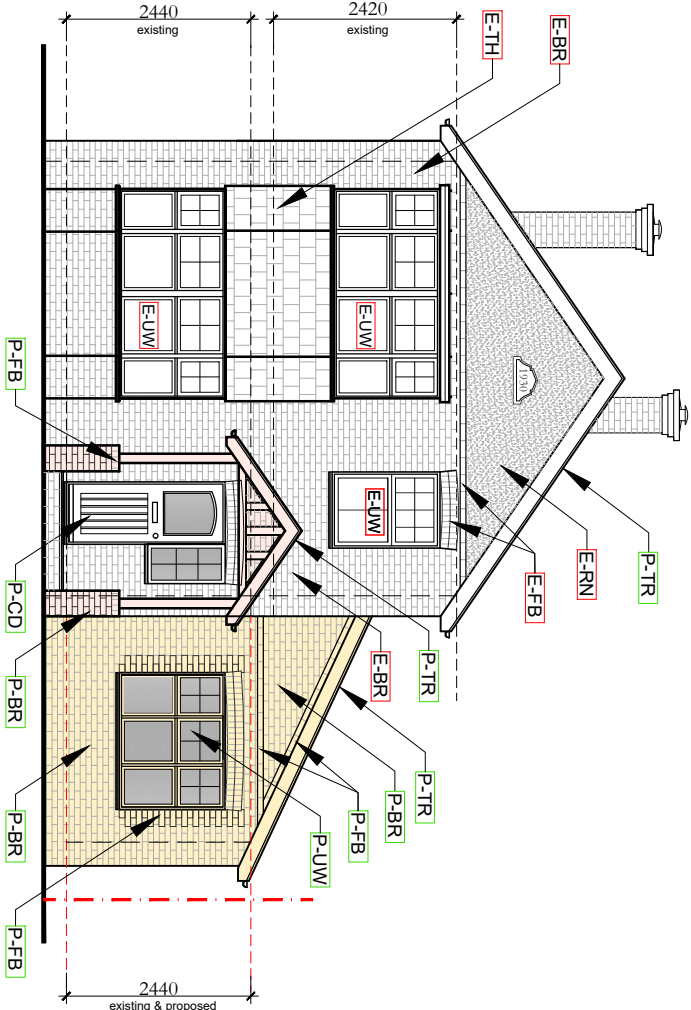


PROPOSED ELEVATION - FRONT

SCALE 1 : 100 @ A3

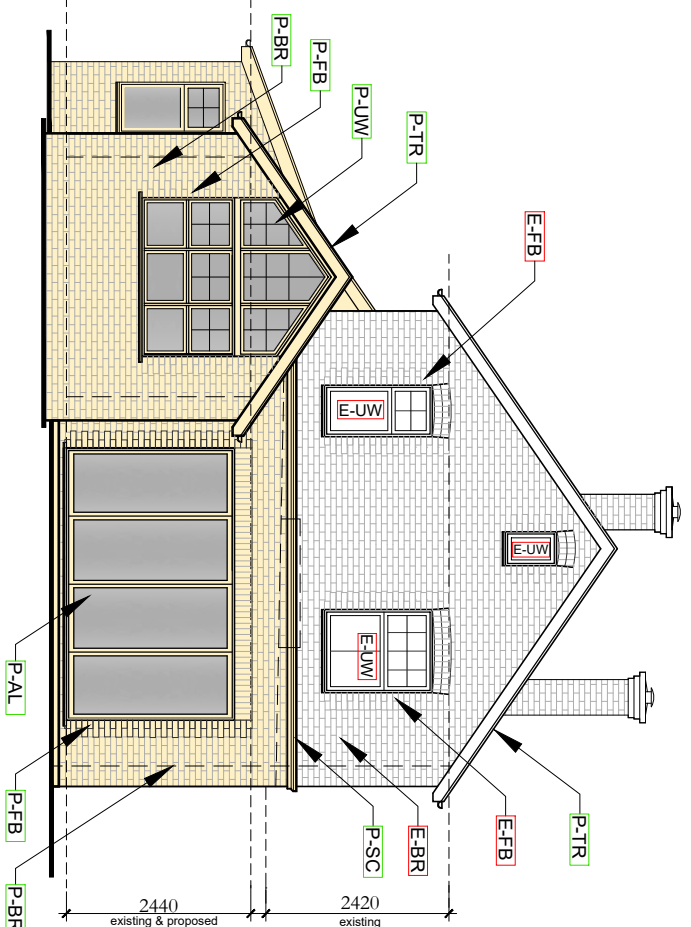

PROPOSED ELEVATION - REAR

SCALE 1 : 100 @ A3

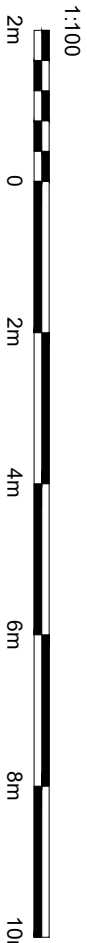

Marlon Haus Ltd
Architecture - Sustainability
M: 07591 936671
E: mark@marlonhaus.com
W: www.marlonhaus.com
A: 25 Depot Road, Horsham RH13 5HE West Sussex

PROJECT: Proposed Extension and Alterations
CLIENT: Mr Graham and Mrs Terri Burman
AT : Chanceton View- Church Road
Partridge Green RH13 8J

Job No: 26-11
Date: 09-01-26
Drawn By: M. Long
Issue: TP01

PAGE 5

Issue amendment notes:
09-03-26 Planning Drawings- Issued for Planning Application
Lodgment and approval.

© Owned by 'Marlon Haus Ltd'